



Written offers containing these drawings shall also precede and govern over all other offers. Contractors shall verify and be responsible for all dimensions and conditions on the project and the official will be notified of any variations from the dimensions and conditions of the project. Contractors are deemed to have made themselves aware of the conditions prior to entering into any contract.

This drawing is the property of the parish of Lafourcade. Copyright is reserved and the drawings issued on condition that it is not copied, reproduced, retained or disclosed to any unauthorized person, either wholly or in part without the written approval of the parish of Lafourcade.

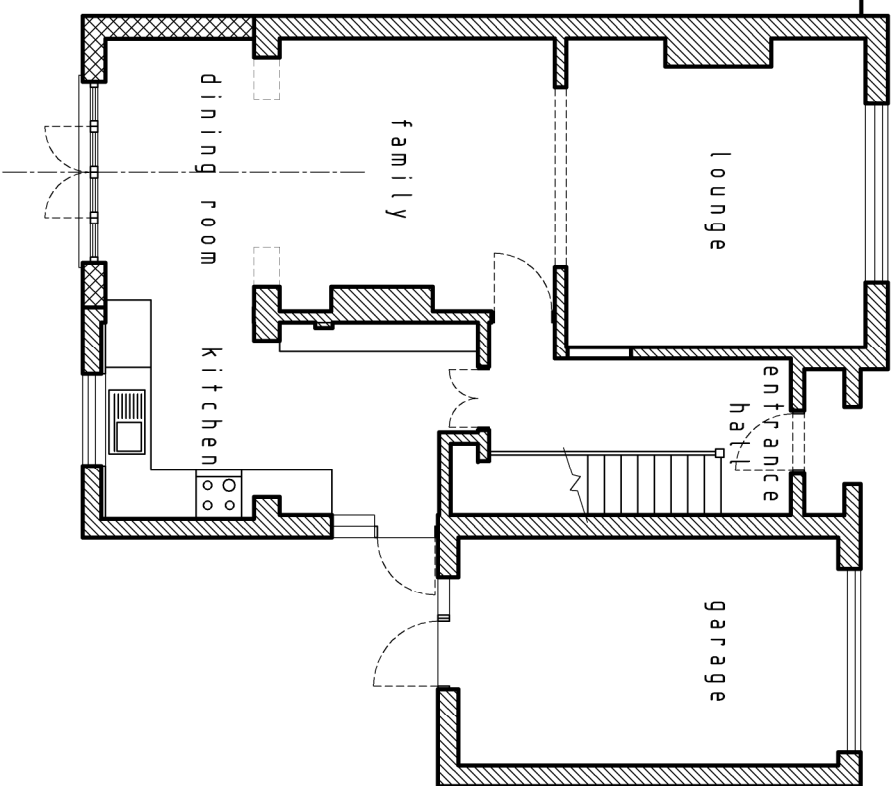

PROPOSED GROUND FLOOR PLAN

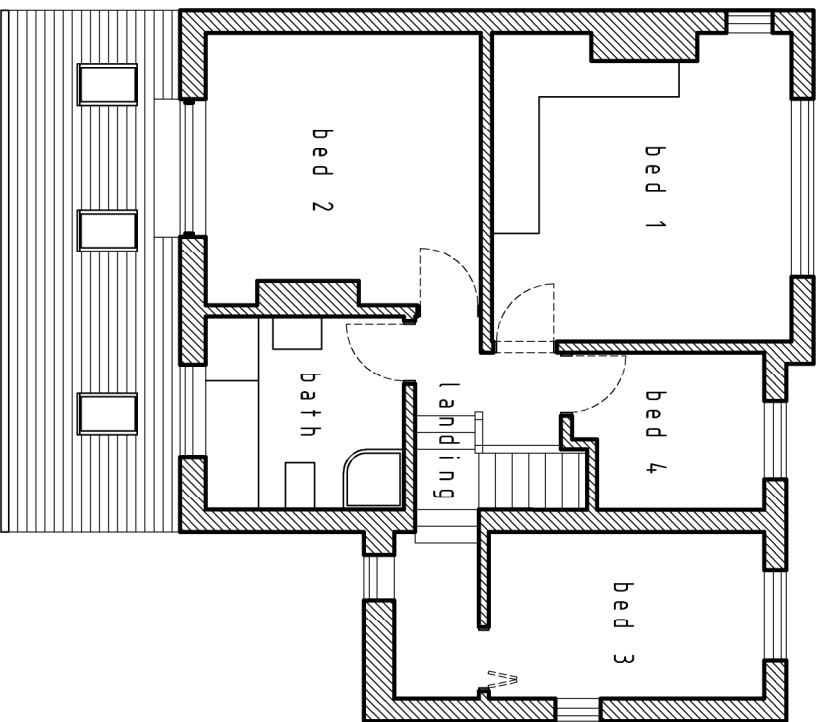

PROPOSED FIRST FLOOR PLAN

date	description	dm ctk
A 27.02.19	French window replaced bi-fold. Wall between dining and kitchen revised.	mp -

Mr. & Mrs Strowger
14 Madeira Drive
Bognor Regis
West Sussex
PO22 8BY

Alterations to:
14 Madeira Avenue PO22 8BY

drawing title
Proposed Plans

drawn by	date	checked
mp	12.02.19	
job no.	drawing no.	revision
1021	104	A

drawing title

scale