


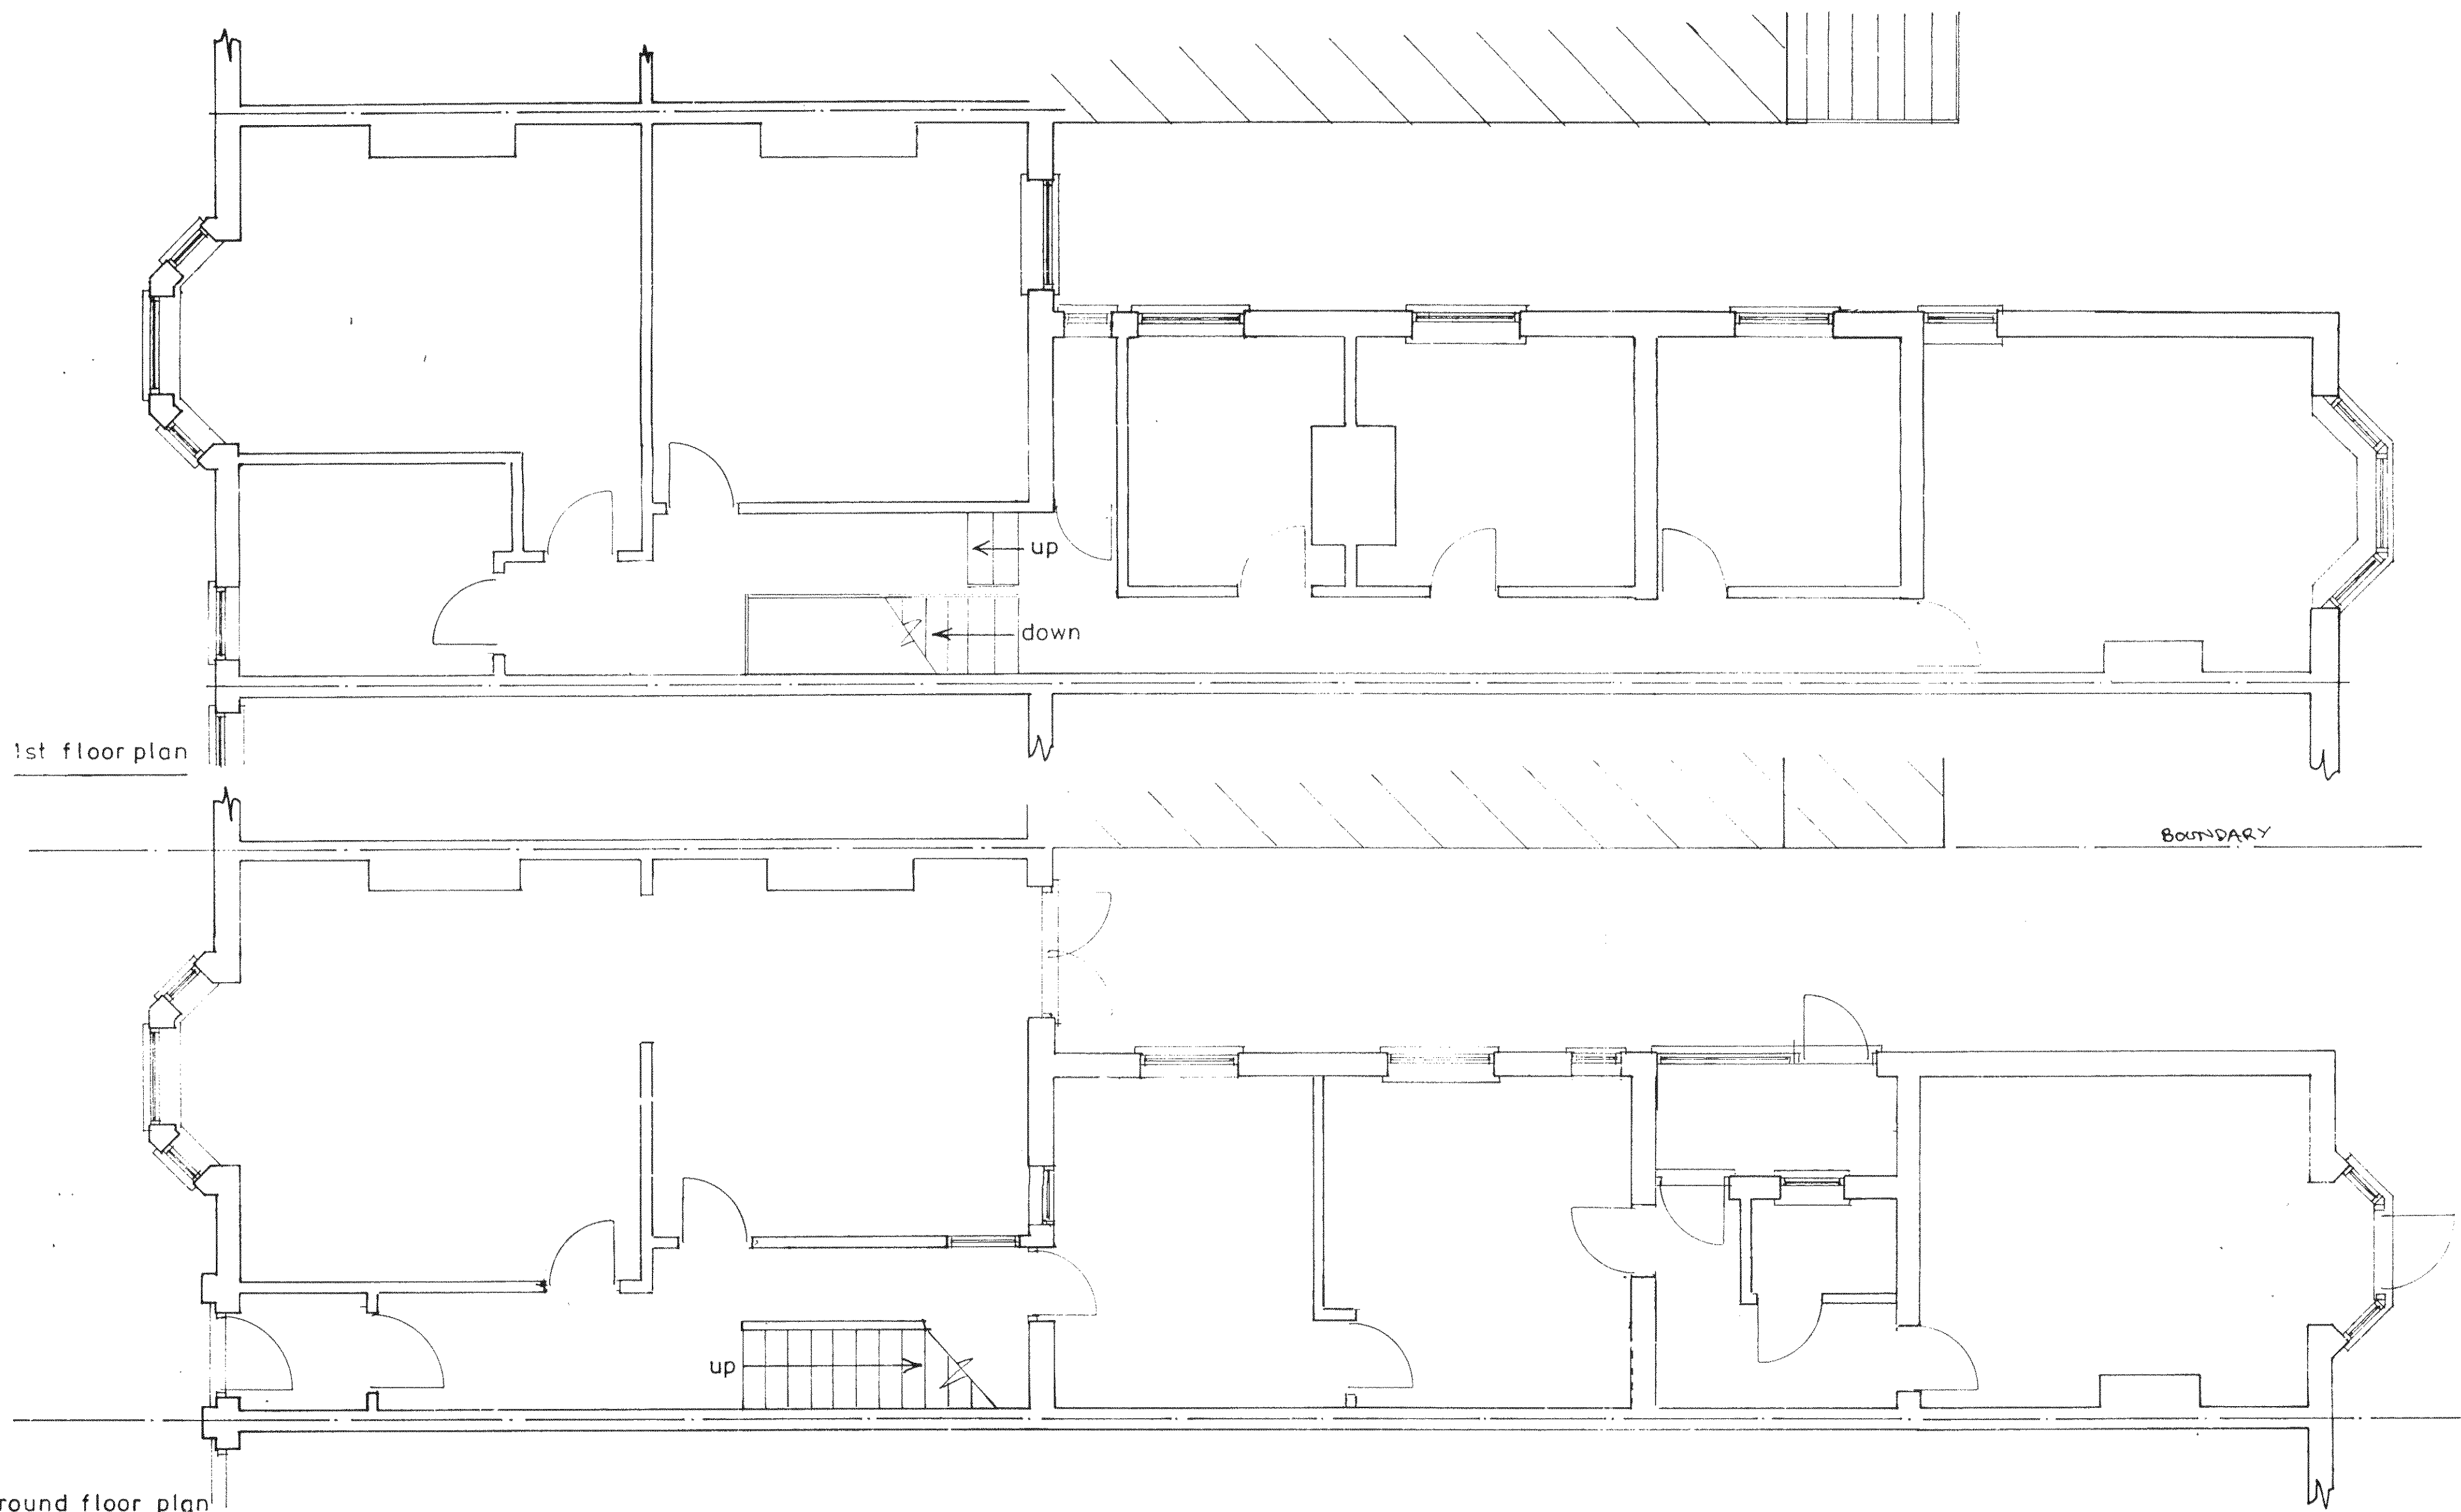

1st floor plan

Ground floor plan

1 : 50

Existing

PROPOSED CONVERSION OF DWELLING TO FORM 6NO UNITS AT 112,ALDWICK ROAD,ALDWICK
FOR MR.S.WRIGHT.

sheet 4 of 5

Bryan Butcher
Rainbow Cottage
Nyetimber Lane
Bognor Regis PO21 3JX
01243 266871
07973 233442
bryan.butcher@btinternet.com
www.bryanbutcher.com