
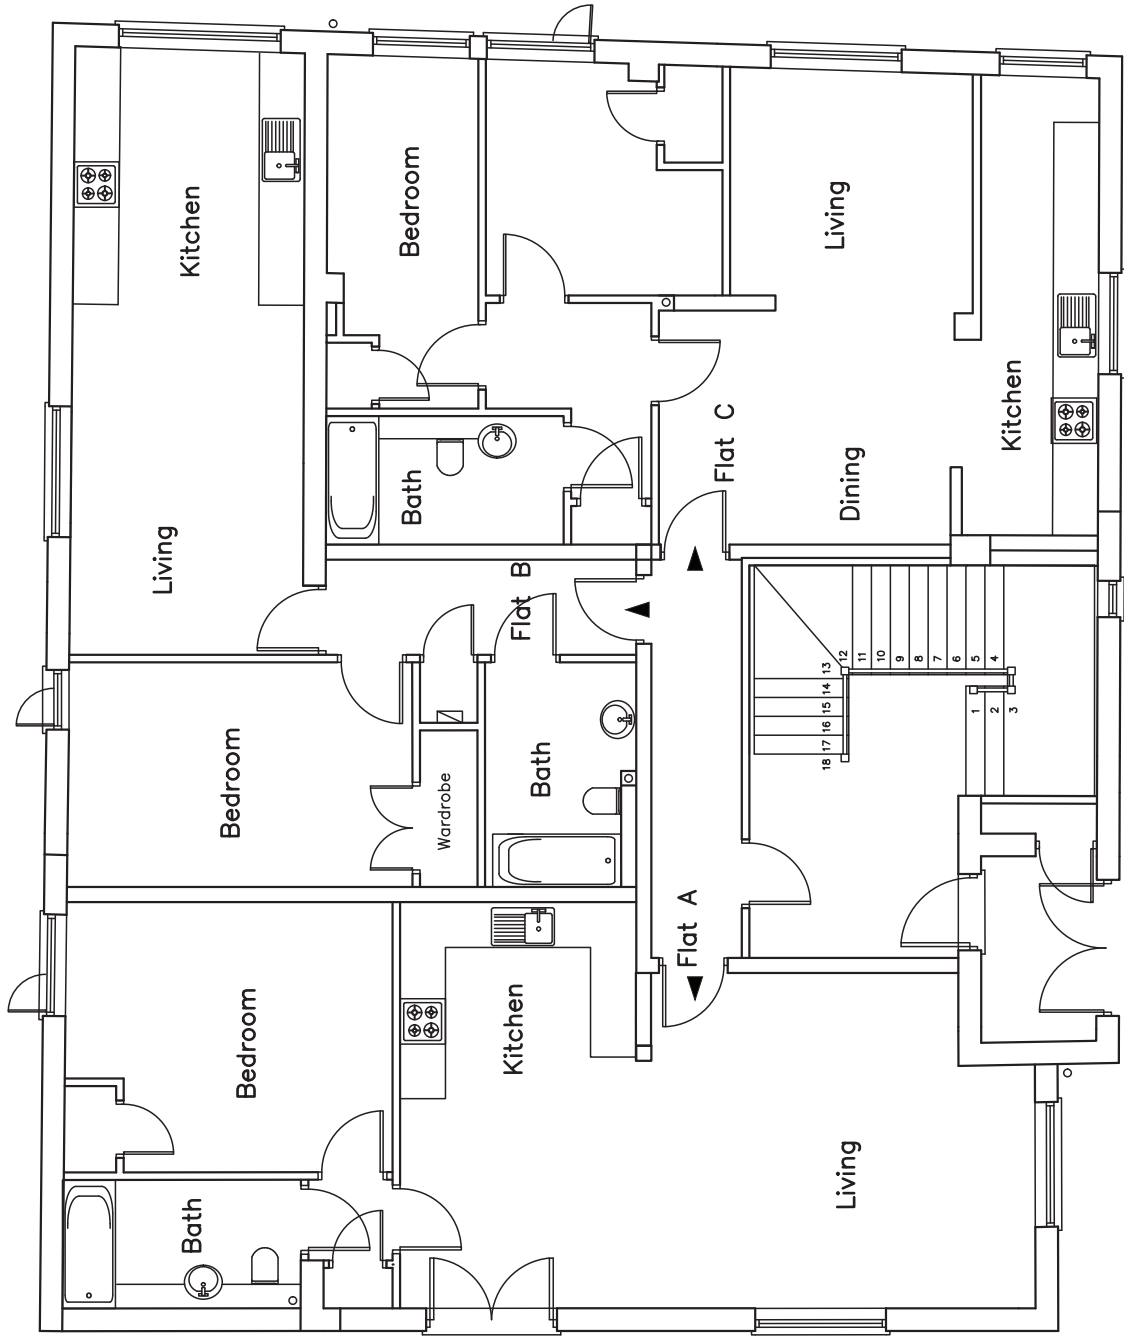


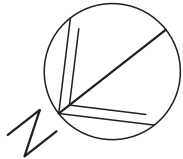


GROUND

66 Hawthorn Road
Bognor Regis
PO21 2DD

EXISTING GROUND
FLOOR PLAN

Revisions
A.

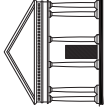

Martin Critchley
CHARTERED ARCHITECT

The Old Brewery,
15E South Street, Havant,
Hampshire, PO9 1BU
023 92 474 919
critchleyarchitect@hotmail.com

Scale A3 = 1:100 A1 = 1:50
Drawn SAR/JGF/BLB
Date 28/07/17

1588-2320

metres

10

20

30