


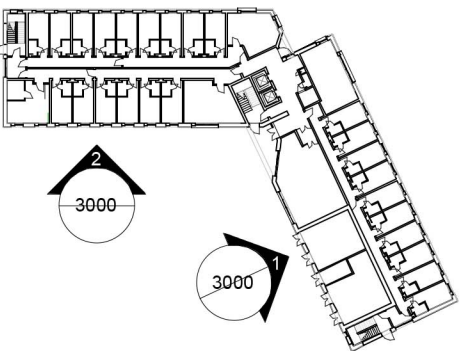

- ELEVATION KEY:
- Stretch Bond Facing Brick, Colour: Red
 - Stretch Bond Expressed (recessed coursing) Facing Brick, Colour: Red
 - Solder Bond Facing Brick, Colour: Red
 - Perforated metal panel, Colour: Bronze
 - Metal Roof parapet capping
 - Aluminium windows / Doors / Curtain Wall (Flat bronze colour)
 - Back Painted glass spandrel panel
 - Precast Concrete Panel, Colour: TBC
- Key Plan



Issue	Date	Notes	Drwn	Chkd
P1	25/02/22	For coordination	NT	NT
P2	08/03/22	Kitchen Windows Updated	NT	NT
P3	14/03/22	Cluster Rooms mirrored to align with adjacent cluster (as bubbled), lobby to common room added. Other changes as bubbled.	NT	NT
P4	21/03/22	For Planning	NT	NT

1 West Elevation
1 : 100



Project
University of Chichester: Bognor Regis Campus - Project Cornerstone - Student Accommodation

Drawing
South-West and West Elevations

Scale
As indicated @A1

Status
S4 - For Stage Approval

Revision
P4

Project Originator: Zone_Level_Type_Role Number
3122- APLB- BR- XX- DR- A- 3000

APLB Job n°

© ArchitecturePLB - do not scale -
For CDM information refer to the ArchitecturePLB Hazard Elimination and Residual Risk Register. Notes on this drawing refer only to items where a Residual Risk can be clearly linked to a specific item. As recommended within 'AsCoP-Managing Health and Safety in Construction', notes do not include generic risk information which must be considered by the relevant contractor.

50 Southwark Street
London, SE1 1UN
Telephone 020 7340 1888

First Floor Stanley House
46 Jewry Street
Winchester SO23 9HD
Telephone 01962 842 200

www.architectureplb.com

2 South West Elevation
1 : 100