


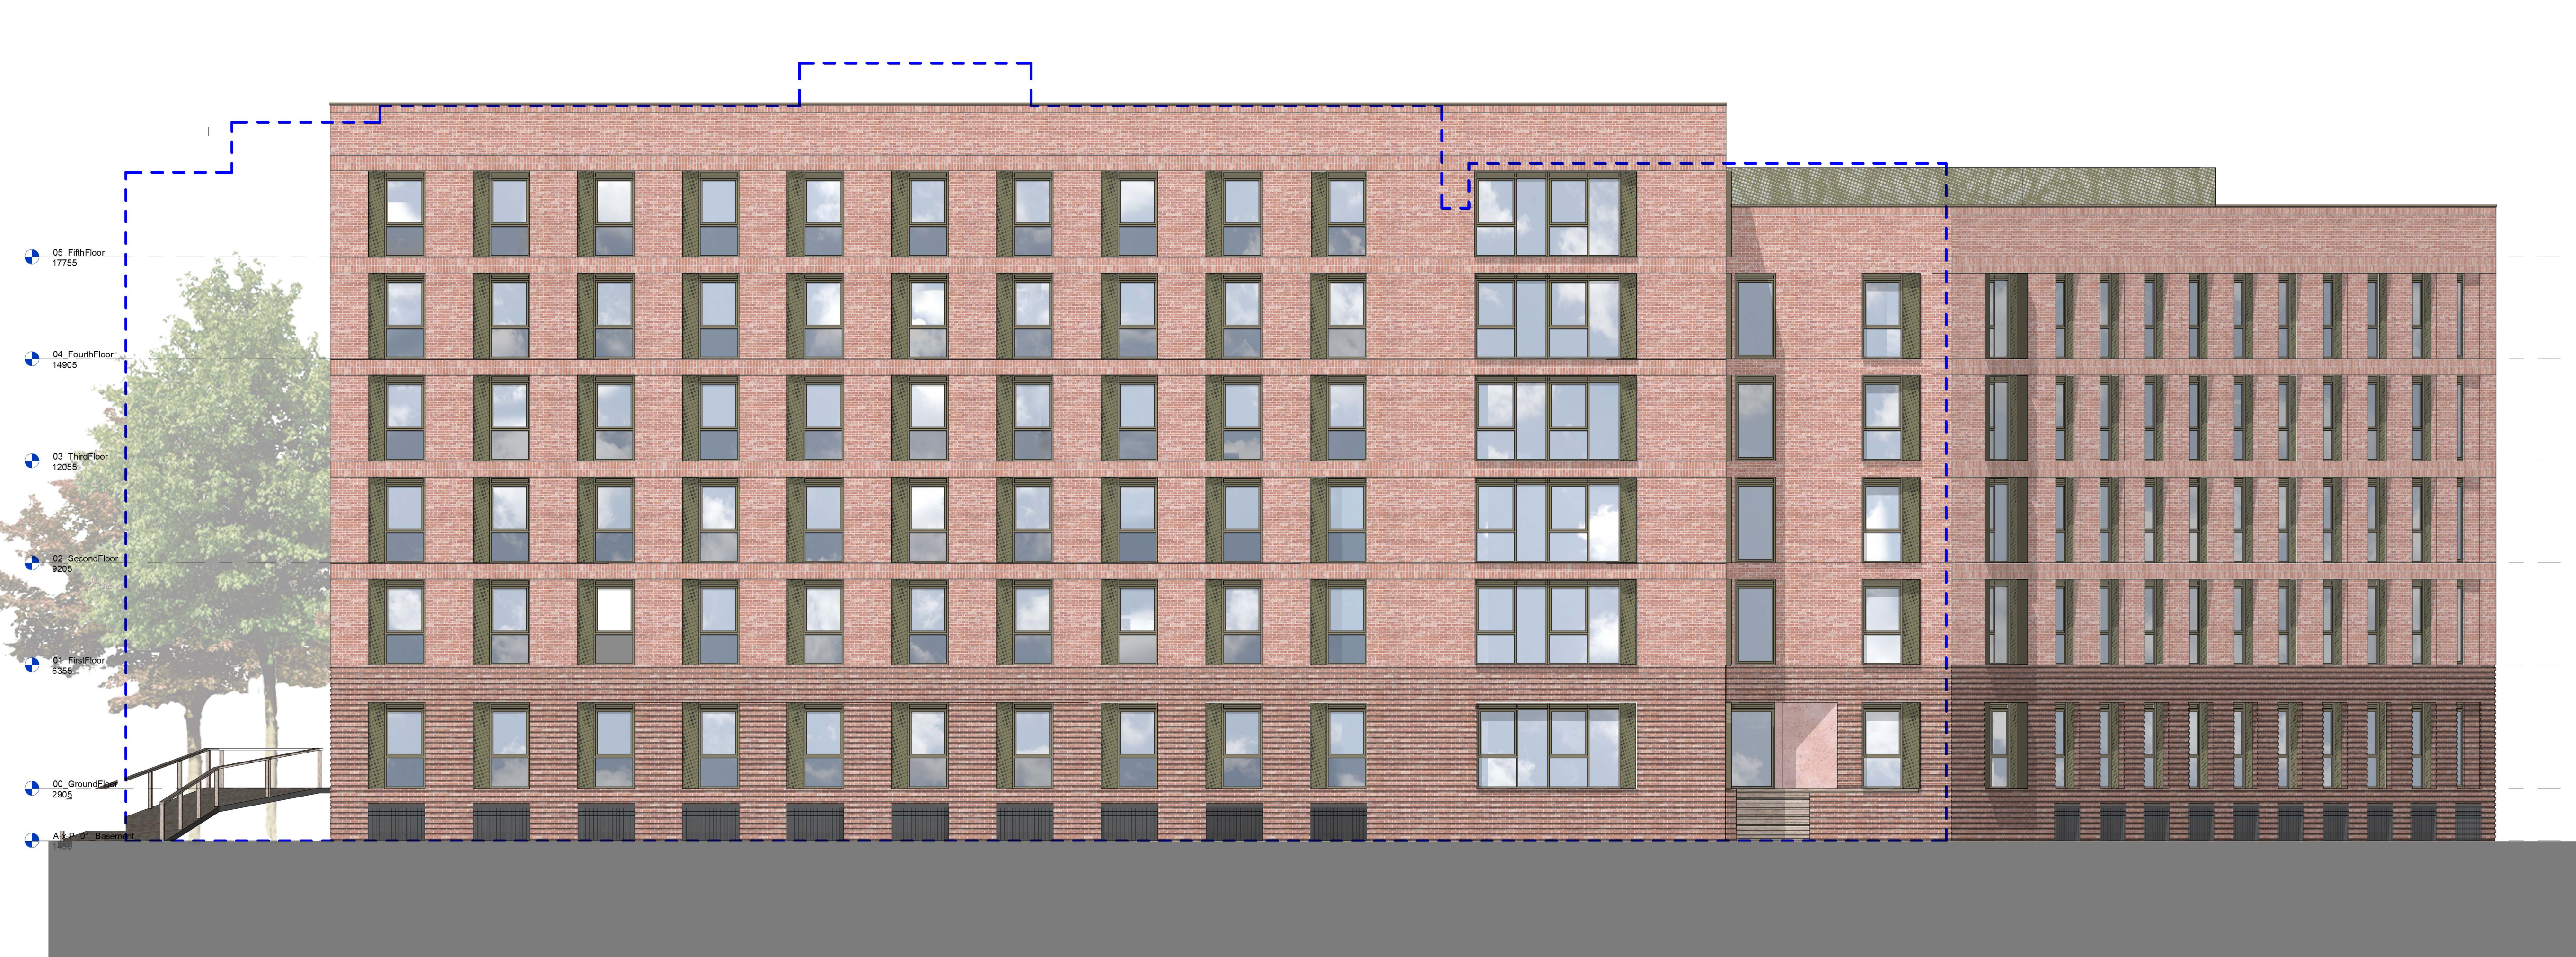


1 East Elevation
1 : 100

ELEVATION KEY:

	Stretcher Bond Facing Brick, Colour: Red		Outline of consented scheme
	Stretcher Bond Expressed (recessed coursing) Facing Brick, Colour: Red		
	Soldier Bond Facing Brick, Colour: Red		
	Perforated metal panel, Colour: Bronze		
	Metal Roof parapet capping		
	Aluminium windows / Doors / Curtain Wall (Flat bronze colour)		
	Back Painted glass spandrel panel		
	Precast Concrete Panel, Colour: TBC		

Key Plan

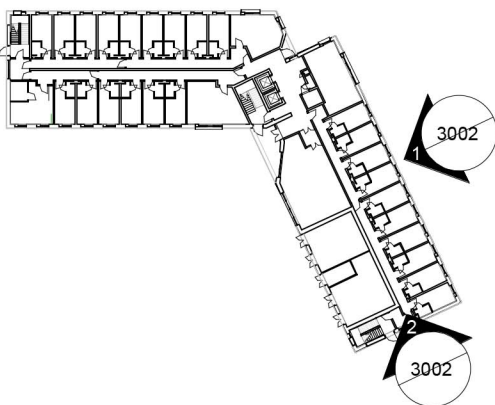

Issue	Date	Notes	Drwn	Chkd
P1	21/03/22	For Planning	NT	NT



2 South Elevation
1 : 100

Project
University of Chichester: Bognor Regis Campus - Project Cornerstone - Student Accommodation

Drawing
Proposed East and South Elevations

Scale
As indicated @A1

Status
S4 - For Stage Approval

Revision
P1

Project_Originator_Zone_Level_Type_Role_Number
3122- APLB- BR- XX- DR- A- 3002

APLB Job n°

© ArchitecturePLB - do not scale -
For CDM information refer to the ArchitecturePLB Hazard Elimination and Residual Risk Register. Notes on this drawing refer only to items where a Residual Risk can be clearly linked to a specific item. As recommended within 'ACoP- Managing Health and Safety in Construction', notes do not include generic risk information which must be considered by the relevant contractor.

50 Southwark Street
London, SE1 1UN
Telephone 020 7340 1888
www.architectureplb.com

First Floor Sunley House
46 Jewry Street
Winchester SO23 9HD
Telephone 01962 842 200

