


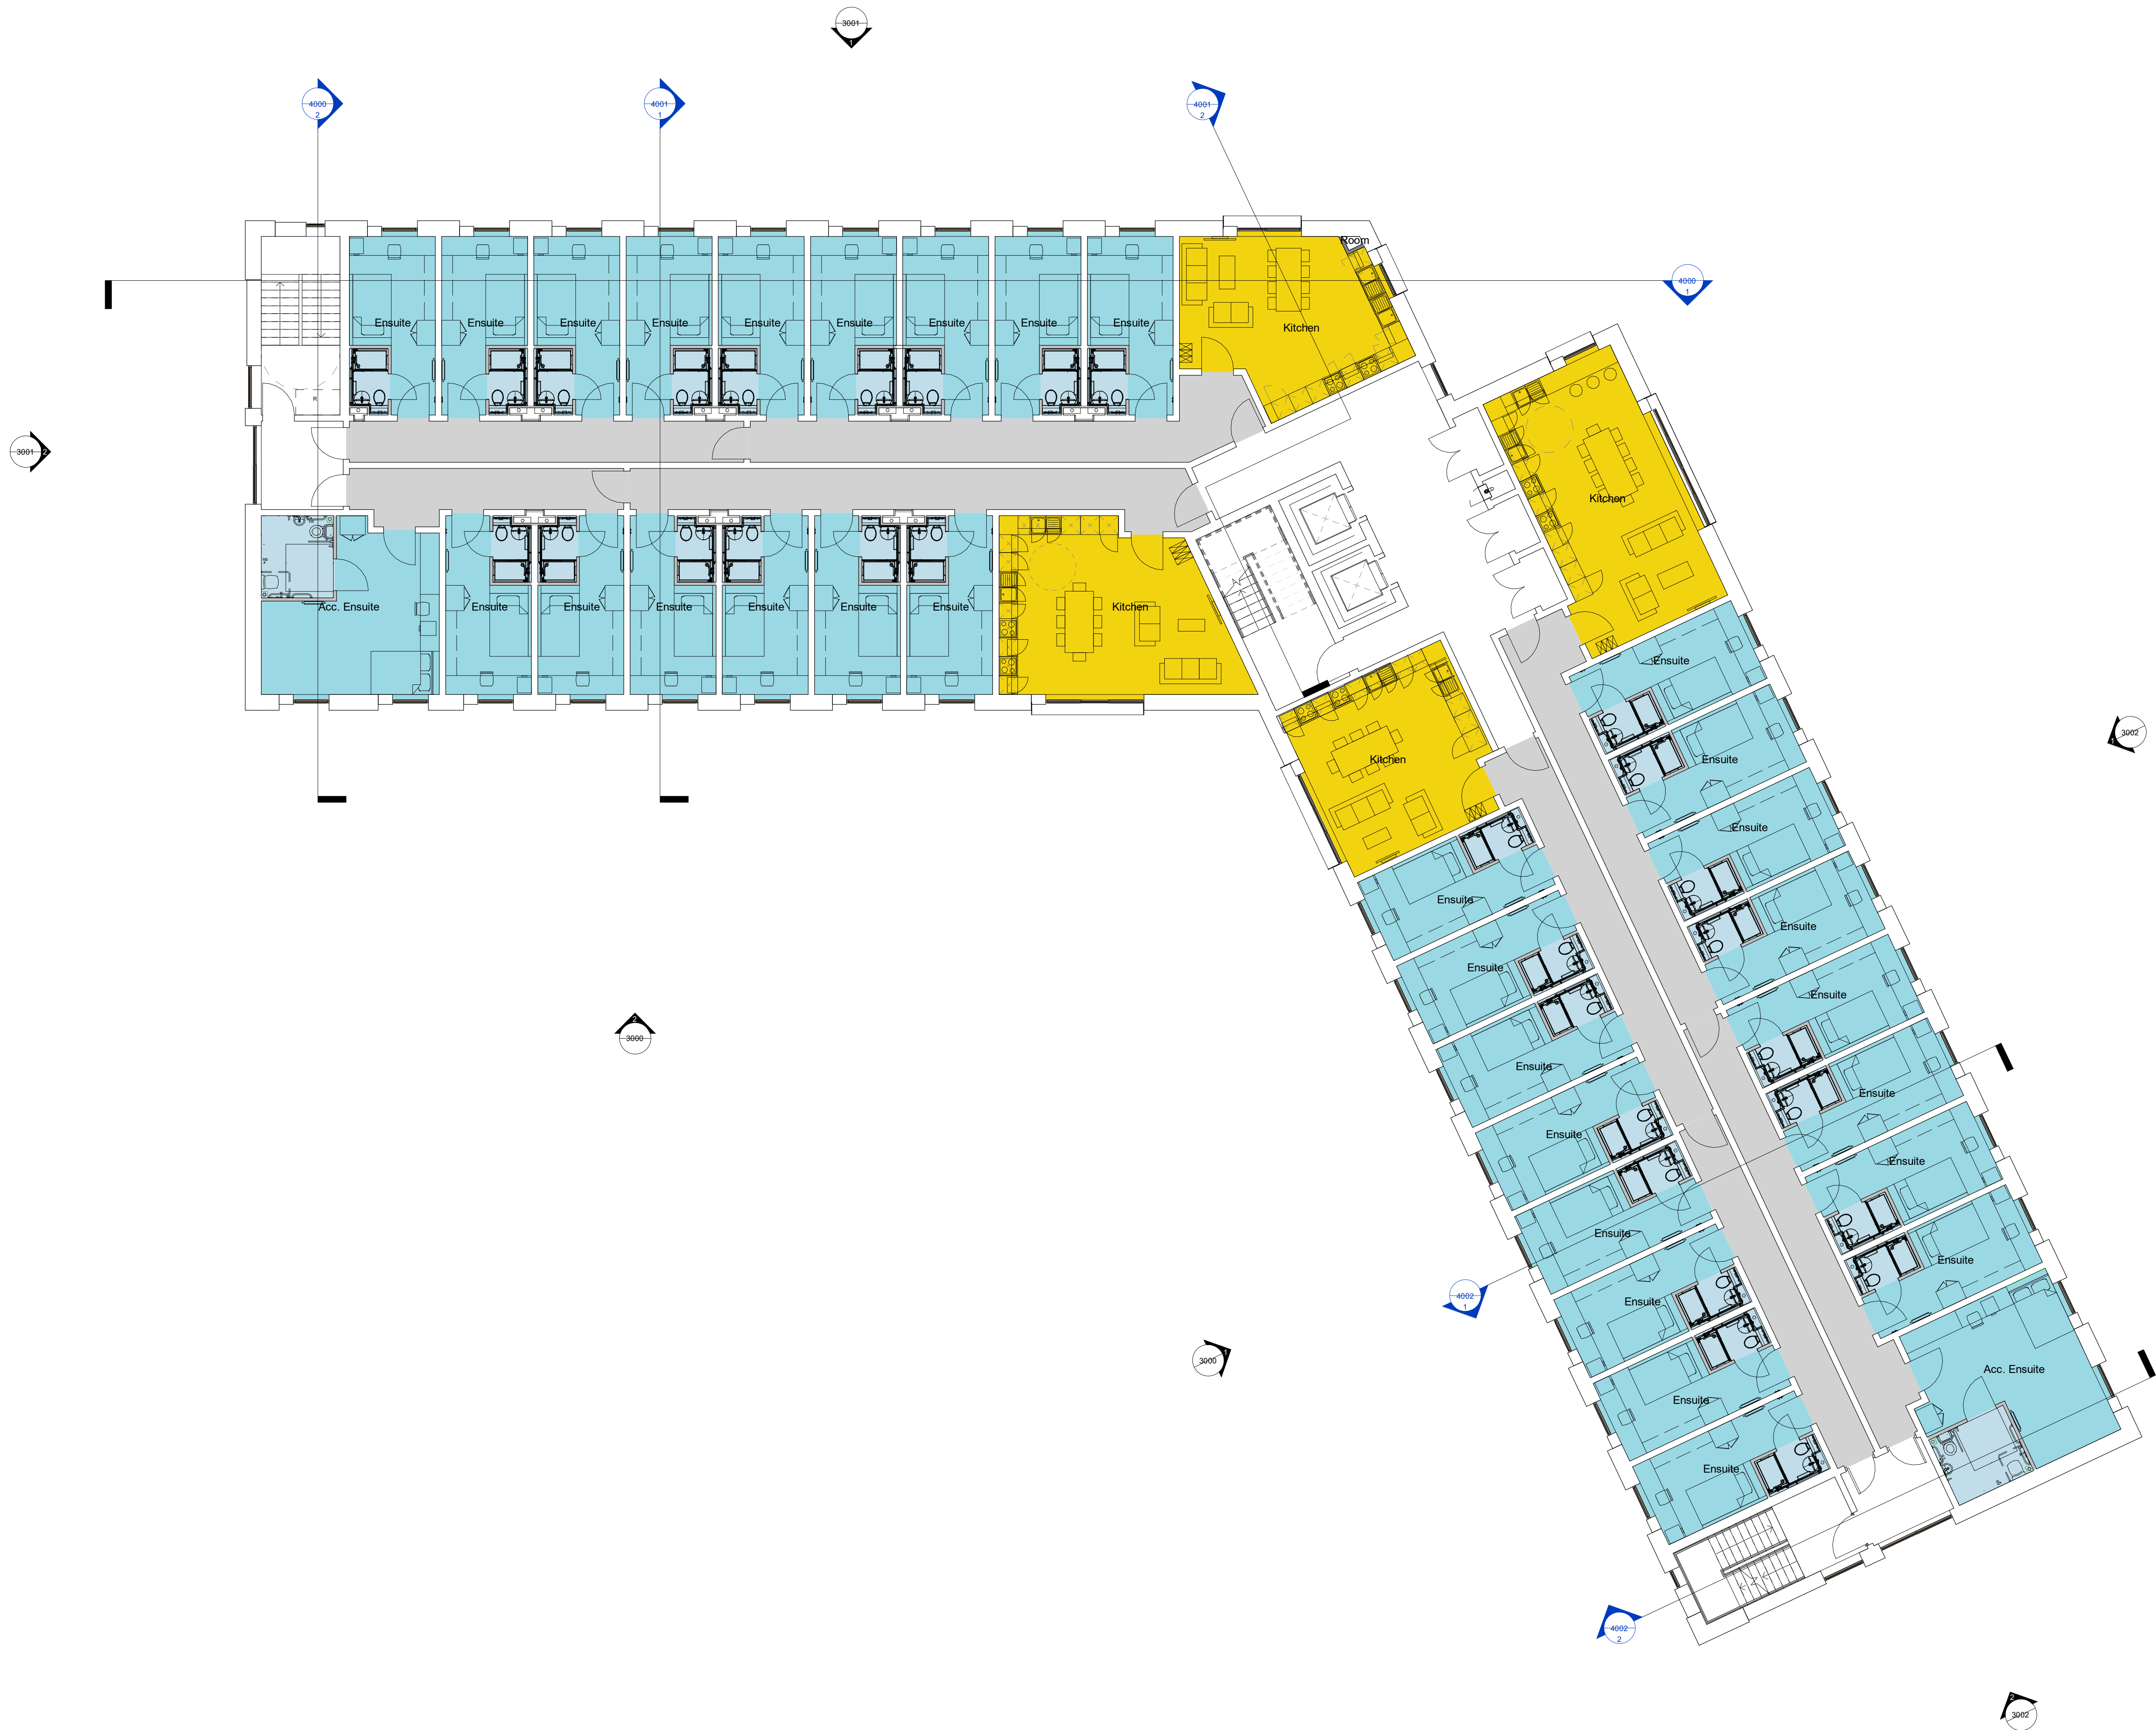

Notes

— Outline of consented scheme

Key Plan

Issue	Date	Notes	Drawn	Chkd
P1	21/03/22	For Planning	NT	NT

Project

University of Chichester: Bognor Regis Campus - Project Cornerstone - Student Accommodation

Drawing

Proposed Fourth Floor Plan

Scale

1 : 100 @A1

Status

S4 - For Stage Approval

Revision

P1

Project_Originator_Zone_Level_Type_Role_Number

3122- APLB- BR- 04- DR- A- 2004

APLB Job n°

© ArchitecturePLB - do not scale -
For CDM information refer to the ArchitecturePLB Hazard Elimination and Residual Risk Register. Notes on this drawing refer only to items where a Residual Risk can be clearly linked to a specific item. As recommended within 'AccoP-Managing Health and Safety in Construction', notes do not include generic risk information which must be considered by the relevant contractor.

50 Southwark Street
London, SE11 1UN
Telephone 020 7940 1888

First Floor Sunley House
46 Jewry Street
Winchester SO23 9HD
Telephone 01962 842 200

www.architectureplb.com