


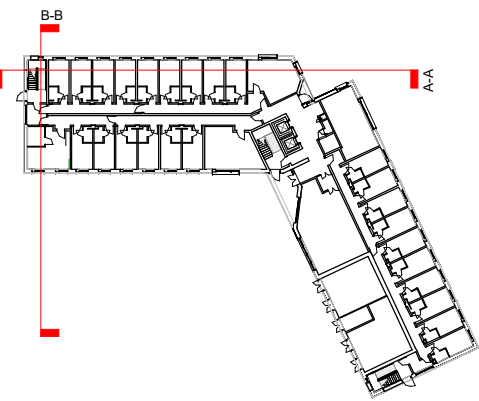


Key Plan



Issue	Date	Notes	Drawn	Chkd
P1	21/03/22	For Planning	NT	NT

1 Section A-A Planning
1 : 100

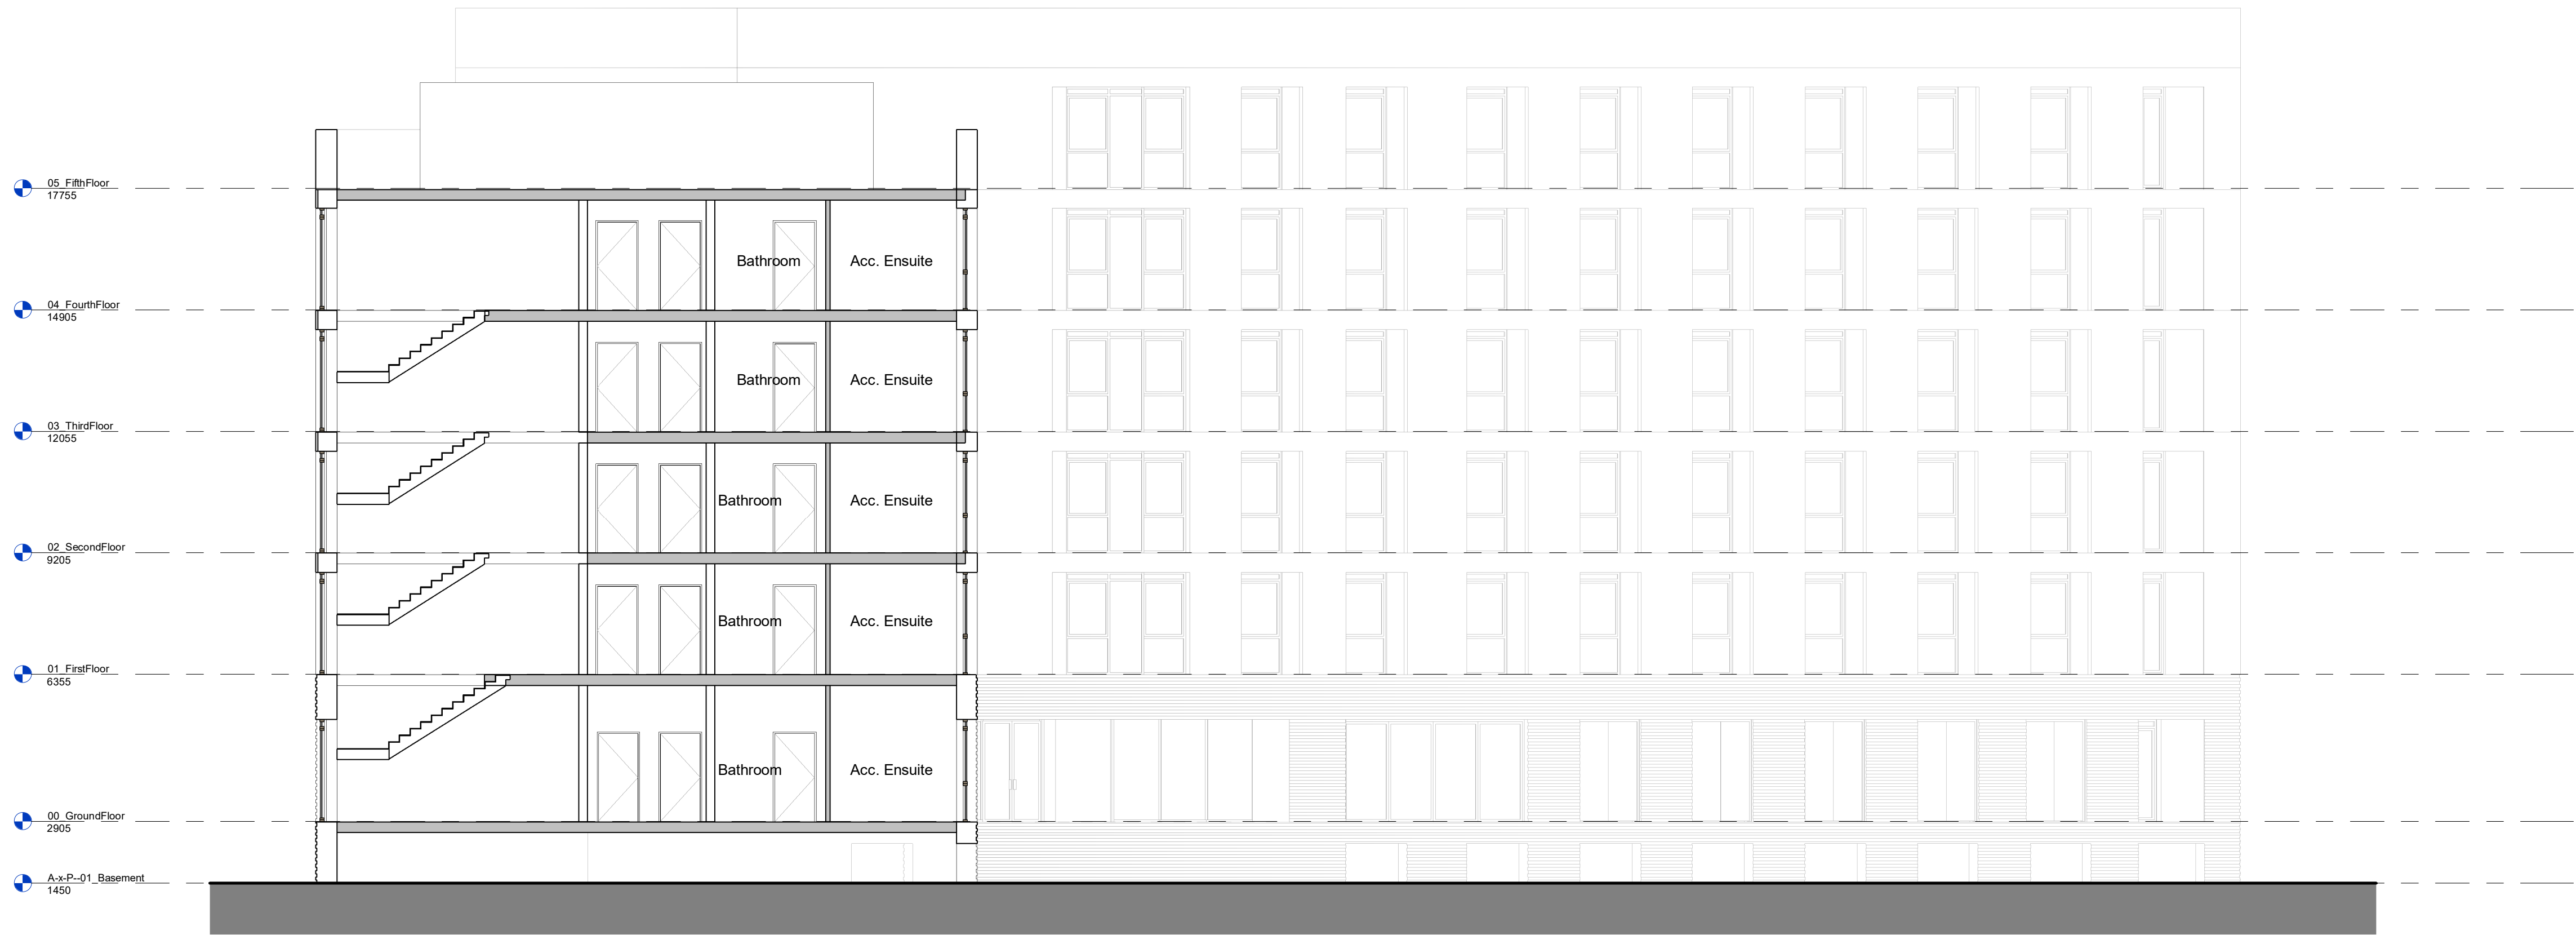

Project
University of Chichester: Bognor Regis
Campus - Project Cornerstone - Student
Accommodation

Drawing
Section AA and Section B-B

Scale
As indicated @A1

Status	Revision
S4 - For Stage Approval	P1

Project_Originator_Zone_Level_Type_Role_Number
3122- APLB- BR- XX- DR- A- 4000

APLB Job n°

© ArchitecturePLB - do not scale -
For CDM information refer to the ArchitecturePLB Hazard Elimination and
Residual Risk Register. Notes on this drawing refer only to items where a
Residual Risk can be clearly linked to a specific item. As recommended within
'AsCoP-Managing Health and Safety in Construction', notes do not include
generic risk information which must be considered by the relevant contractor.

50 Southwark Street London, SE1 1UN Telephone 020 7340 1888	First Floor Sunley House 46 Jewry Street Winchester SO23 9HD Telephone 01962 842 200
---	---

www.architectureplb.com

2 Section B-B Planning
1 : 100