




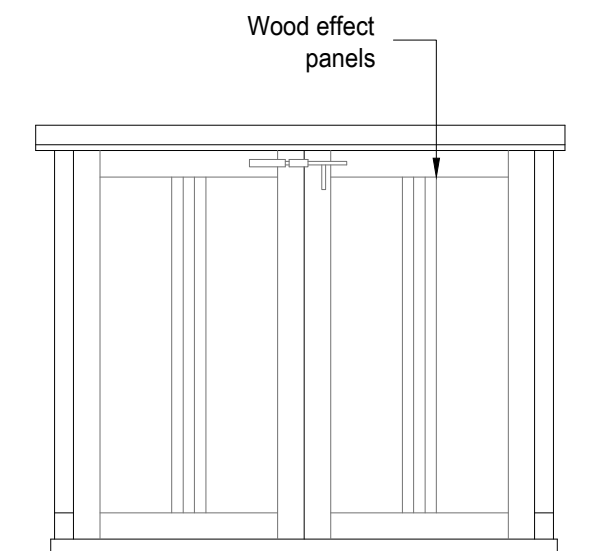


Proposed Bin Store Front Elevation 1:20

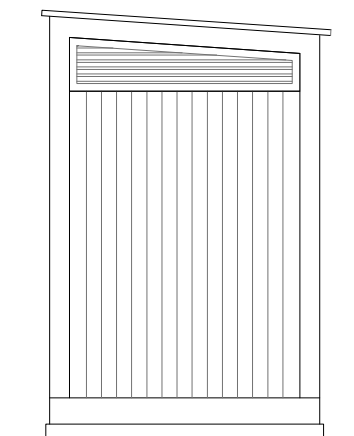


Proposed Bin Store Side Elevation 1:20

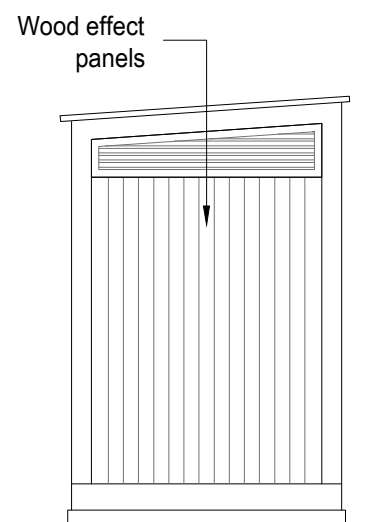

Proposed Bin Store Side Elevation 1:20

 

Proposed Bin Store Rear Elevation 1:20

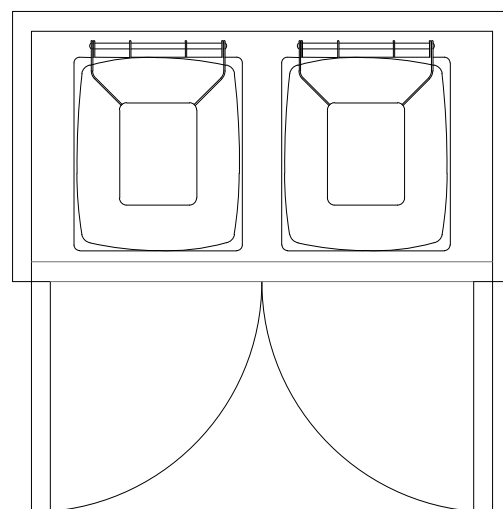

Proposed Bin Store Plan x2 120 L
(Keter Store) 1:20



amendments

bpm Architectural
Services Ltd.

client	SPP		
project	83 Aldwick Road Bognor Regis PO21 2NT		
project ref.	2446	Drawing No.	06
drawing title	Bin store plan and elevations		
drawn by	L.F.		
date	Apr 22	scale	1:20@ A3
www.bpmnet.co.uk info@bpmnet.co.uk			
Do not scale off drawing, check All goods materials workmanship all dimensions on site before all conform with current building reg work is commenced. BSS and COP's			