


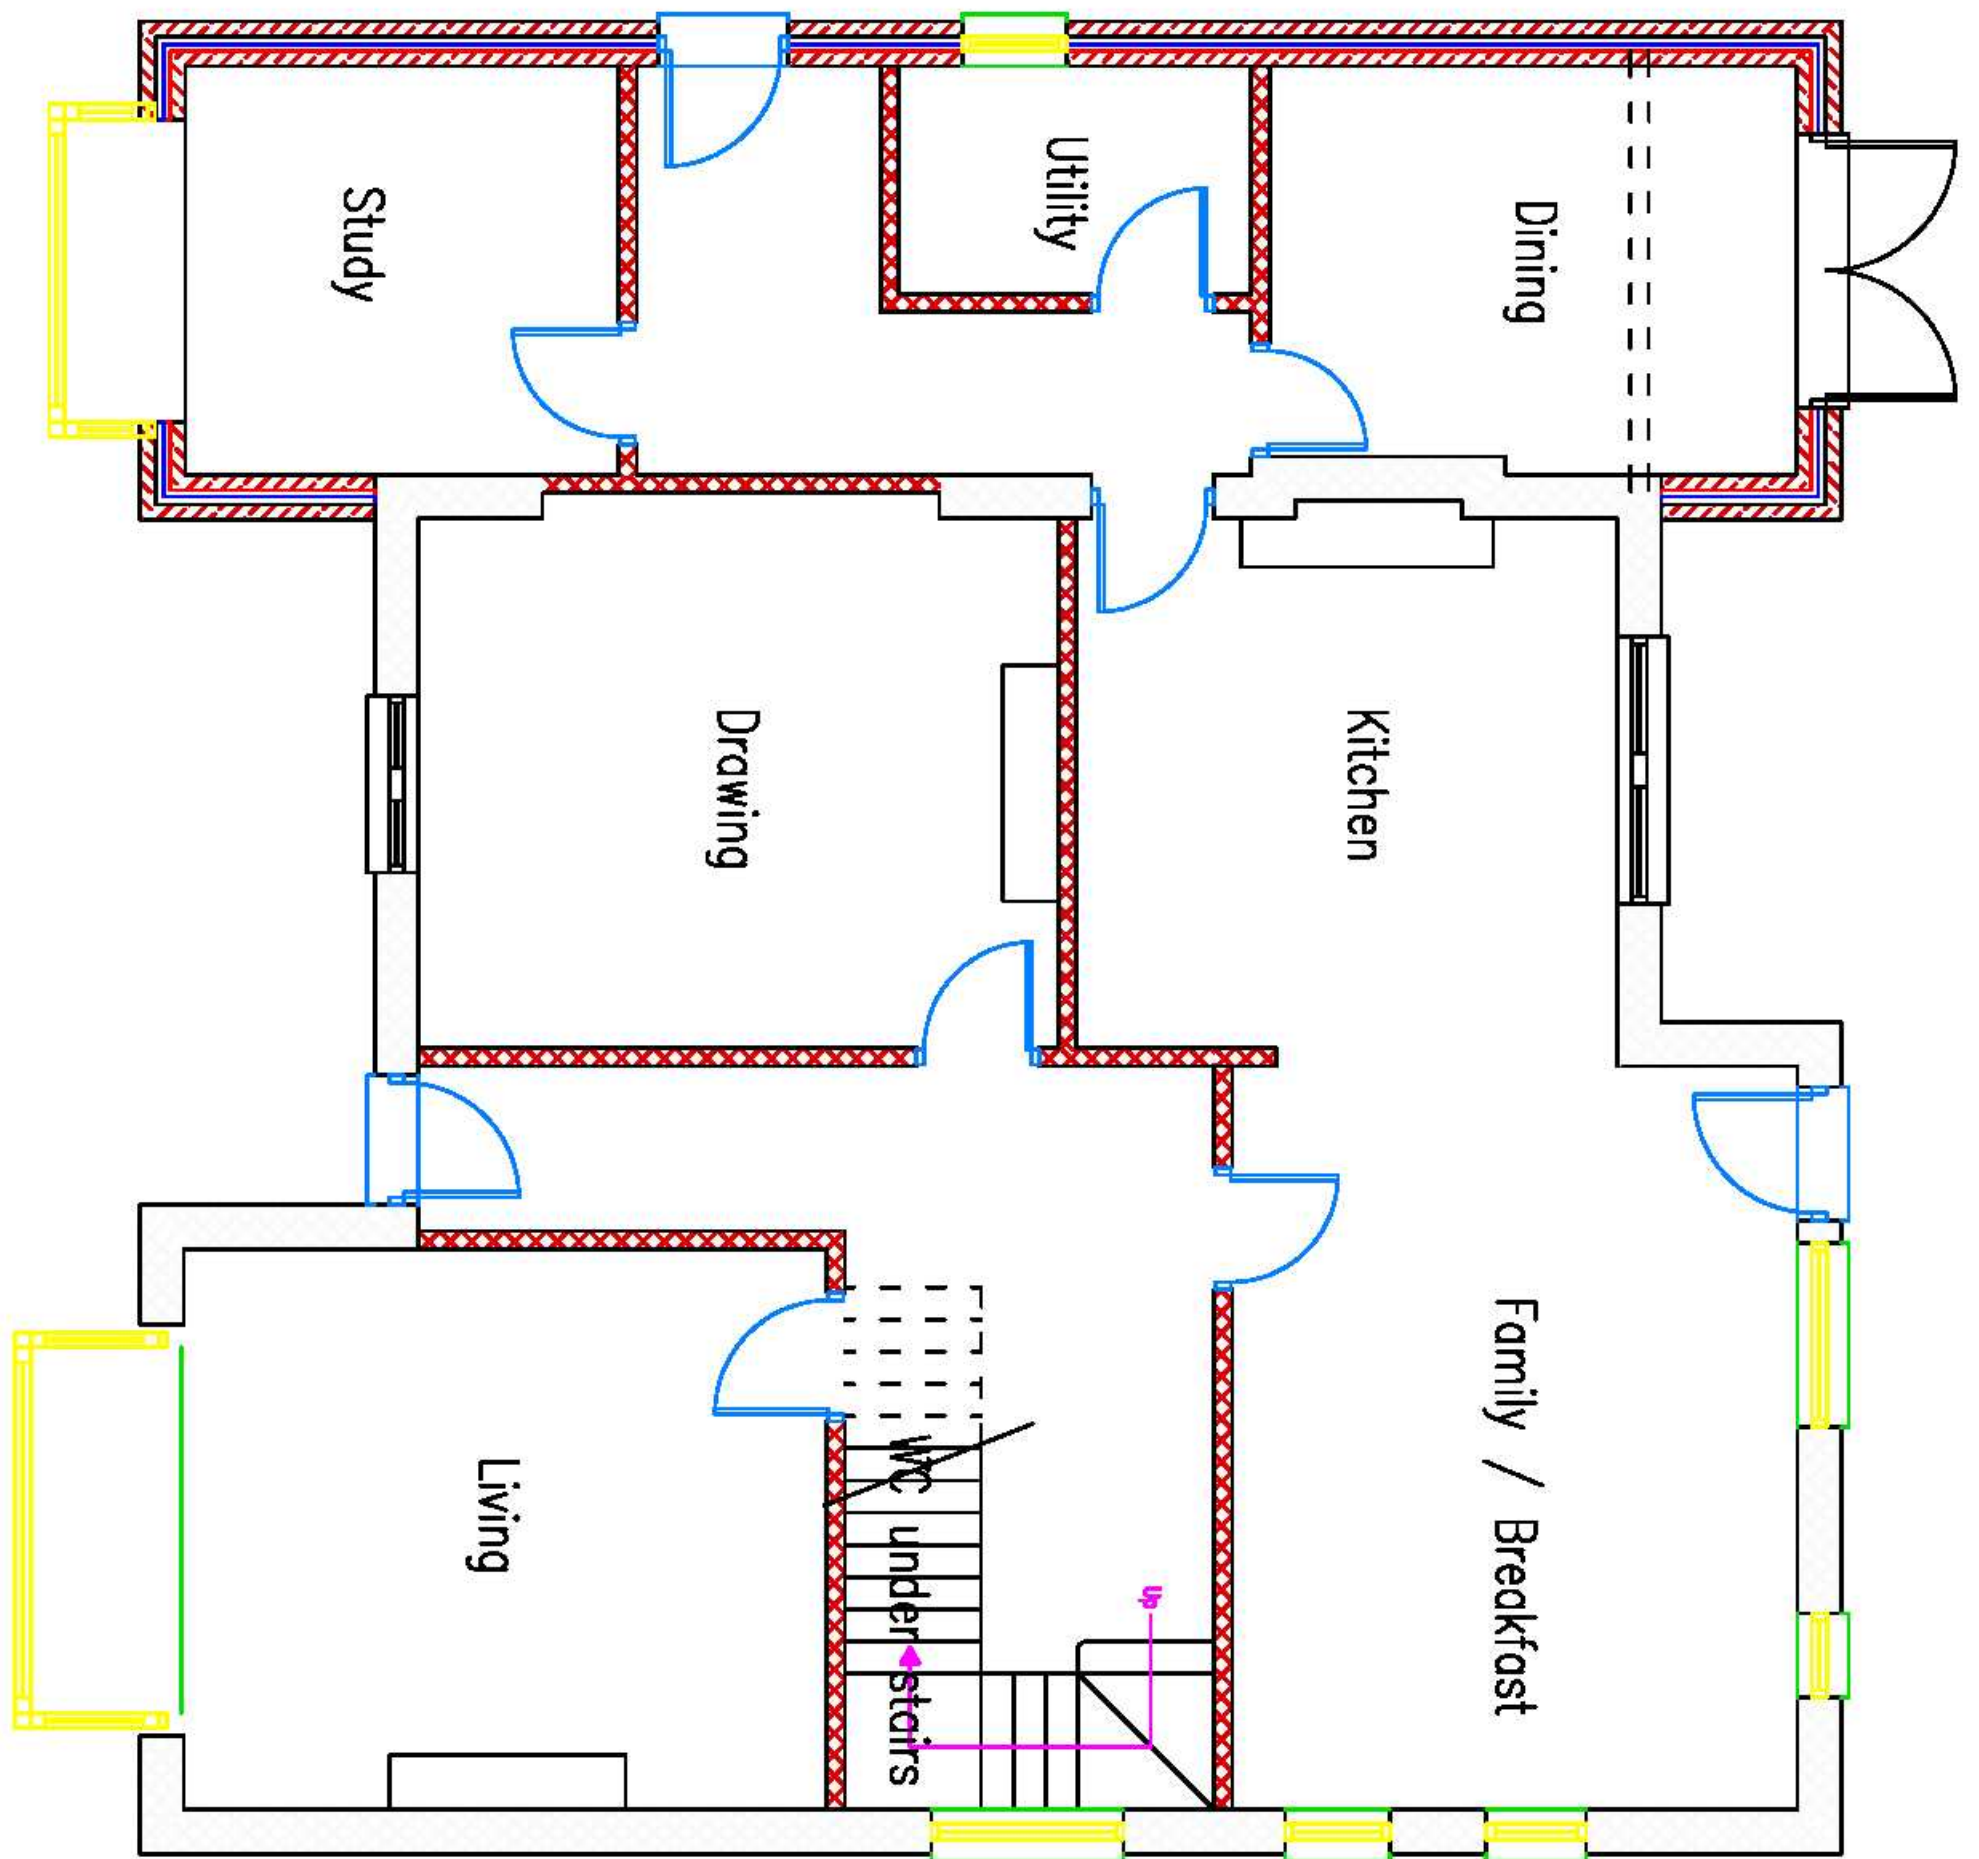

•

No.	Row factor/issue	Date

Name, Title and Address:
STEPHEN JUPP MPTPI
CHARTERED TOWN PLANNER
348 CHICHESTER ROAD
BOGNOR REGIS
PO21 5BX
T: 01243 852115
E: stephen@twp-uk.co.uk

**Proposed Ground Floor
8 NELSON ROAD
BOGNOR REGIS**

Page	ADC/7/07	Page	3
Date	12.02.2008		
Scale	1:100		
	● A3		