
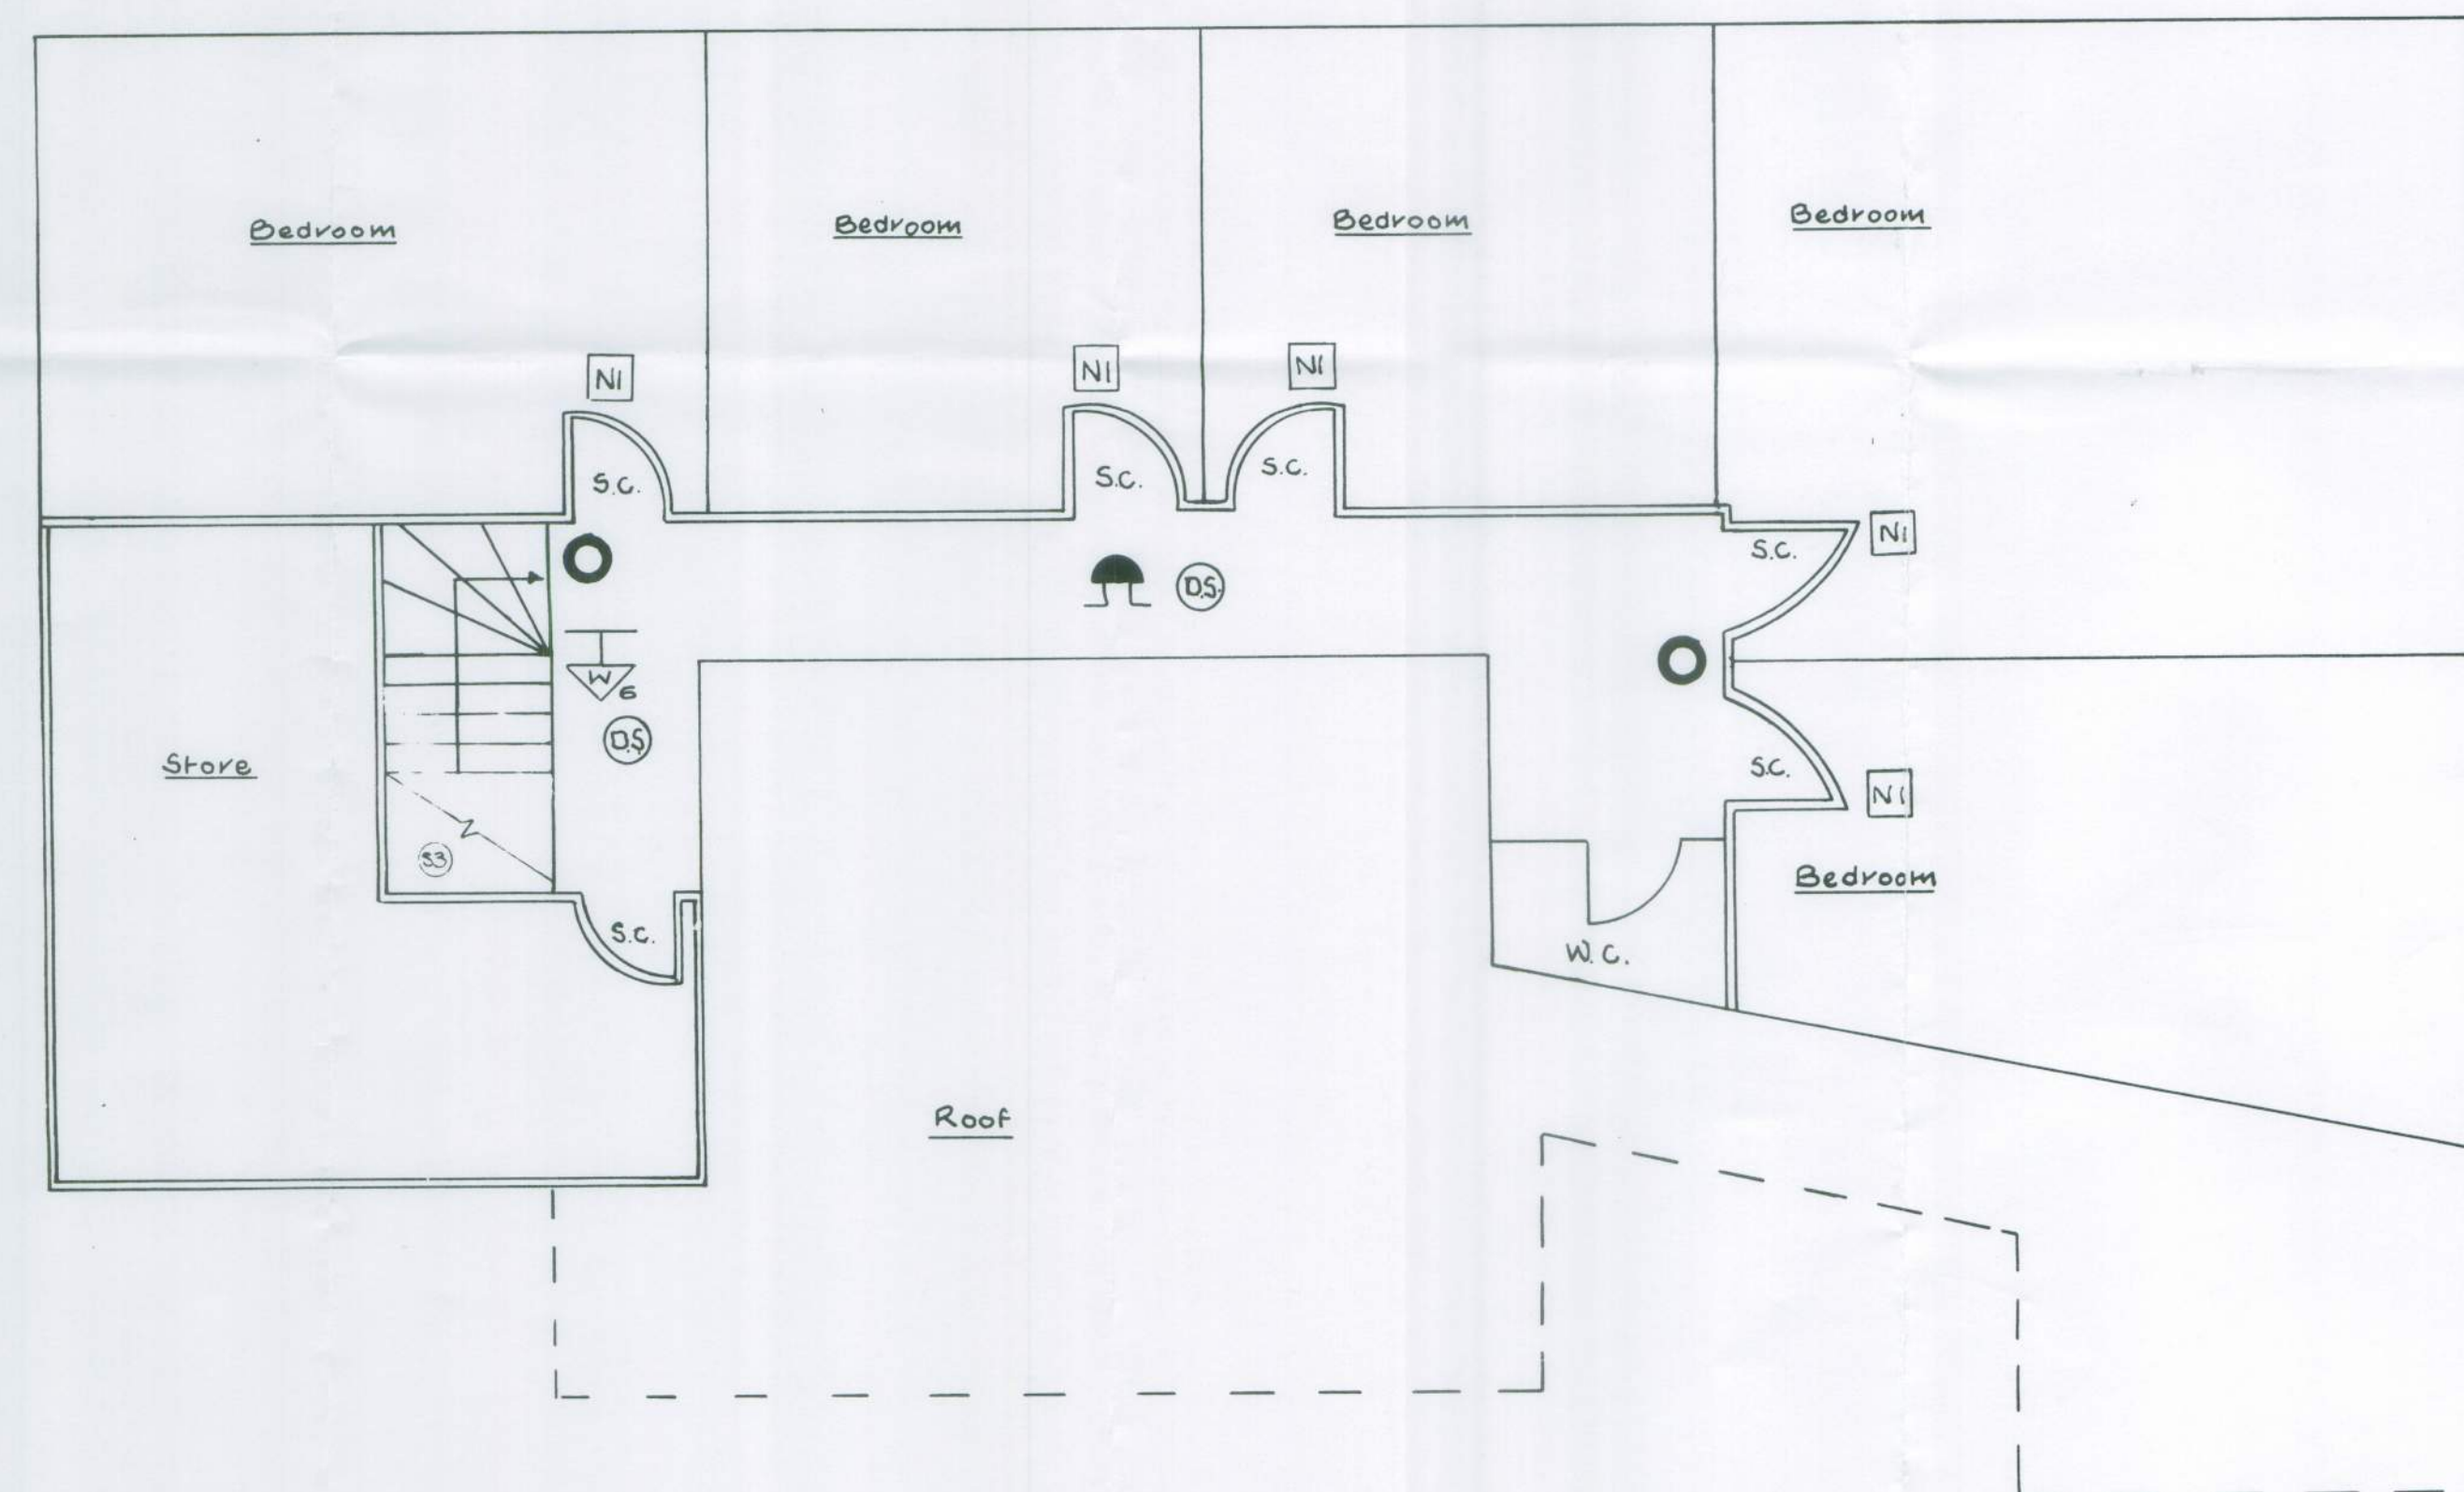
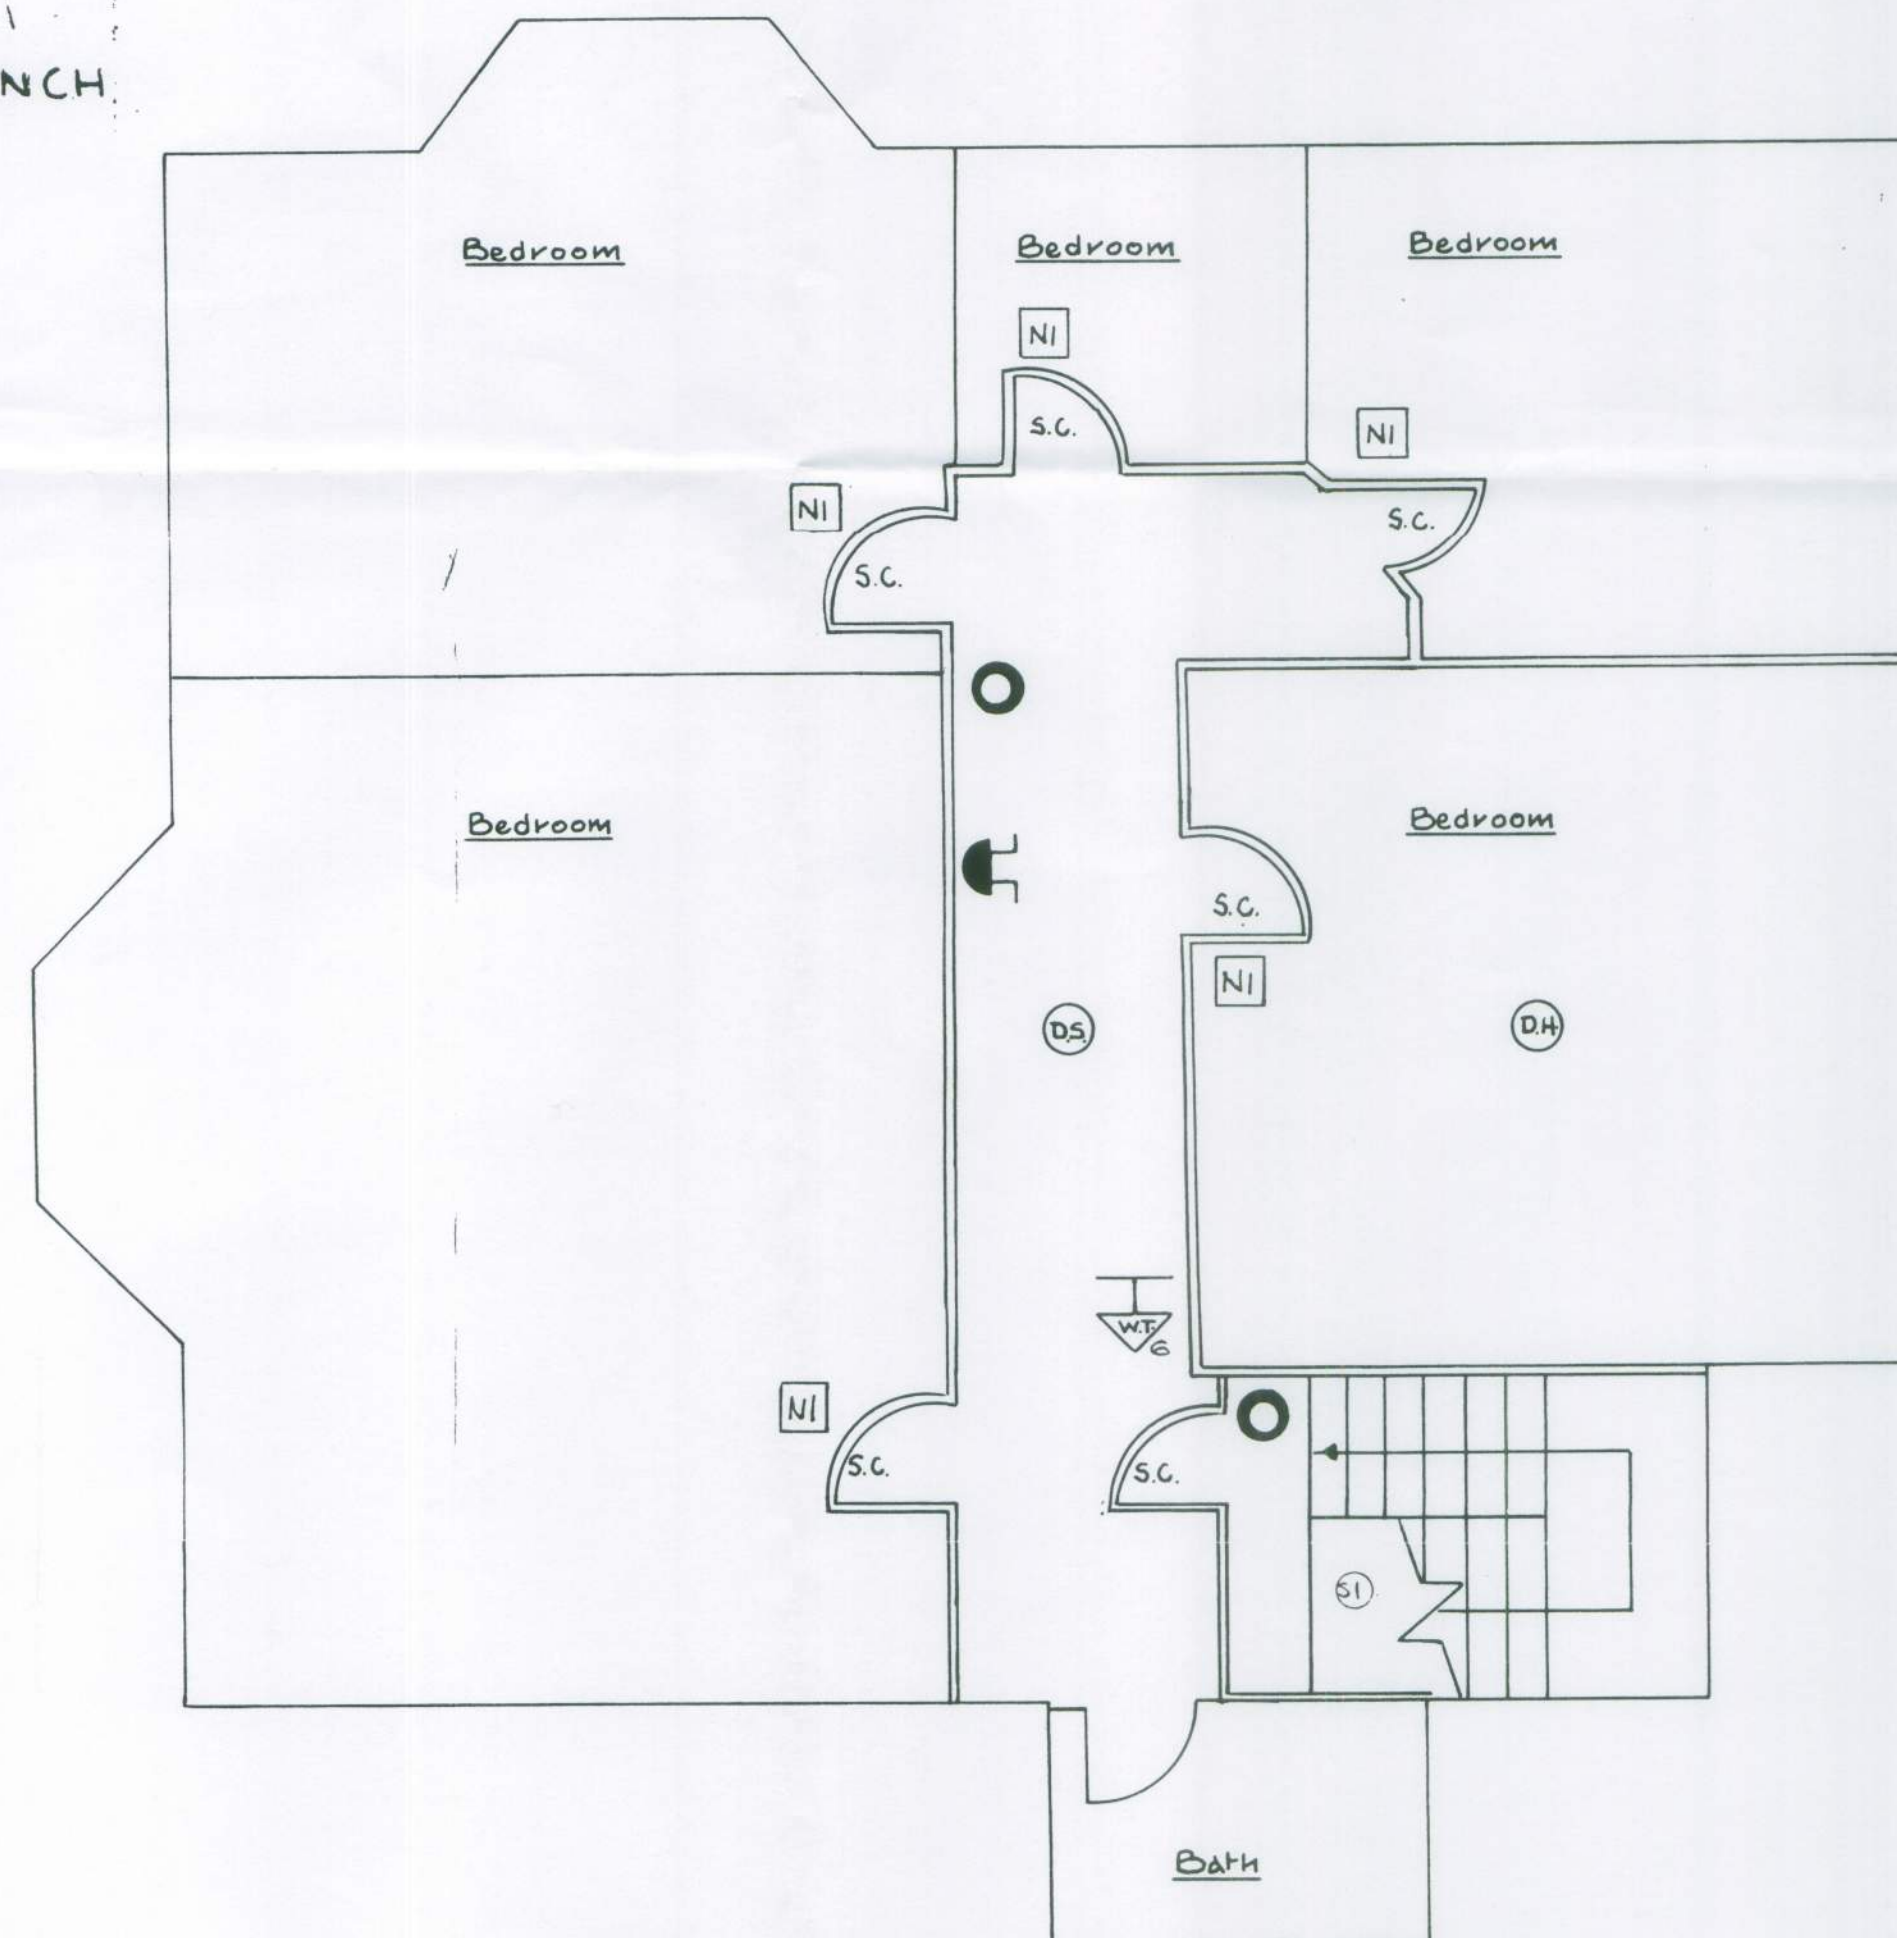


Plans of Certificate for:-
THE ANCIENT MARINER

THE ESPLANADE, BOGNOR REGIS, WEST SUSSEX.

SHEET No. Two of Two SHEETS

BUILDING of Three Floors

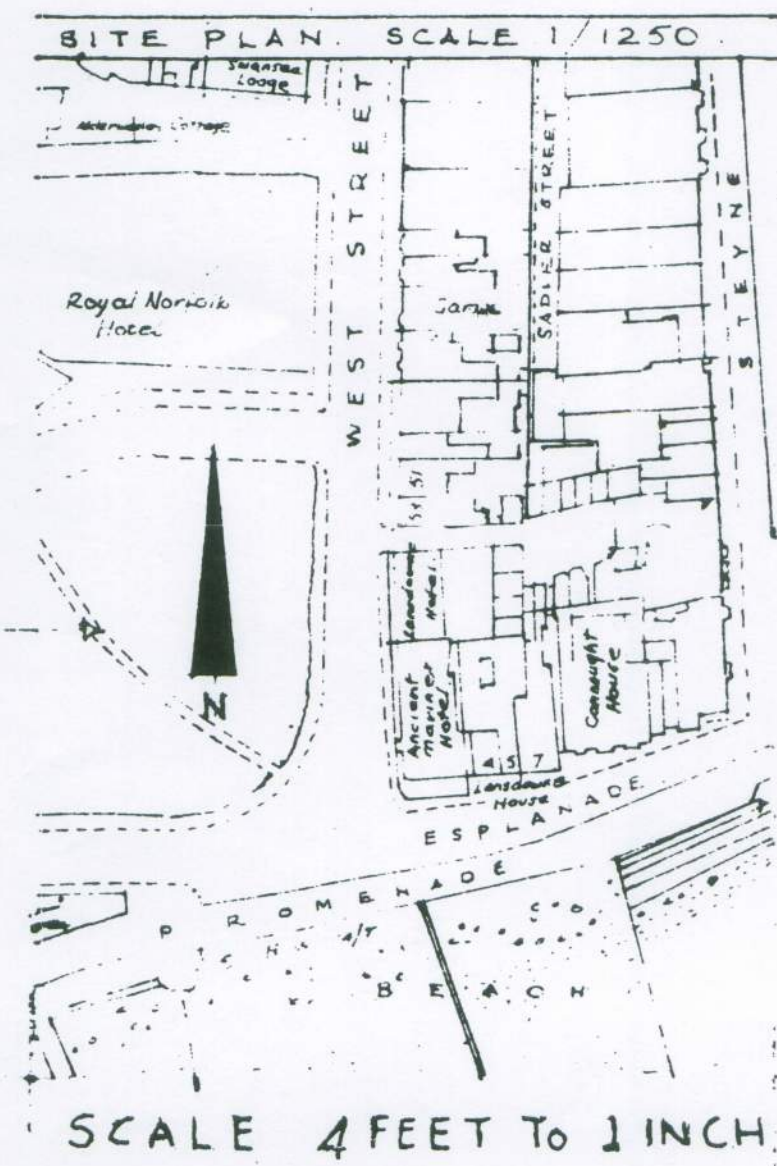

Width of staircase 3 = 7' 2" min