


WEST STREET

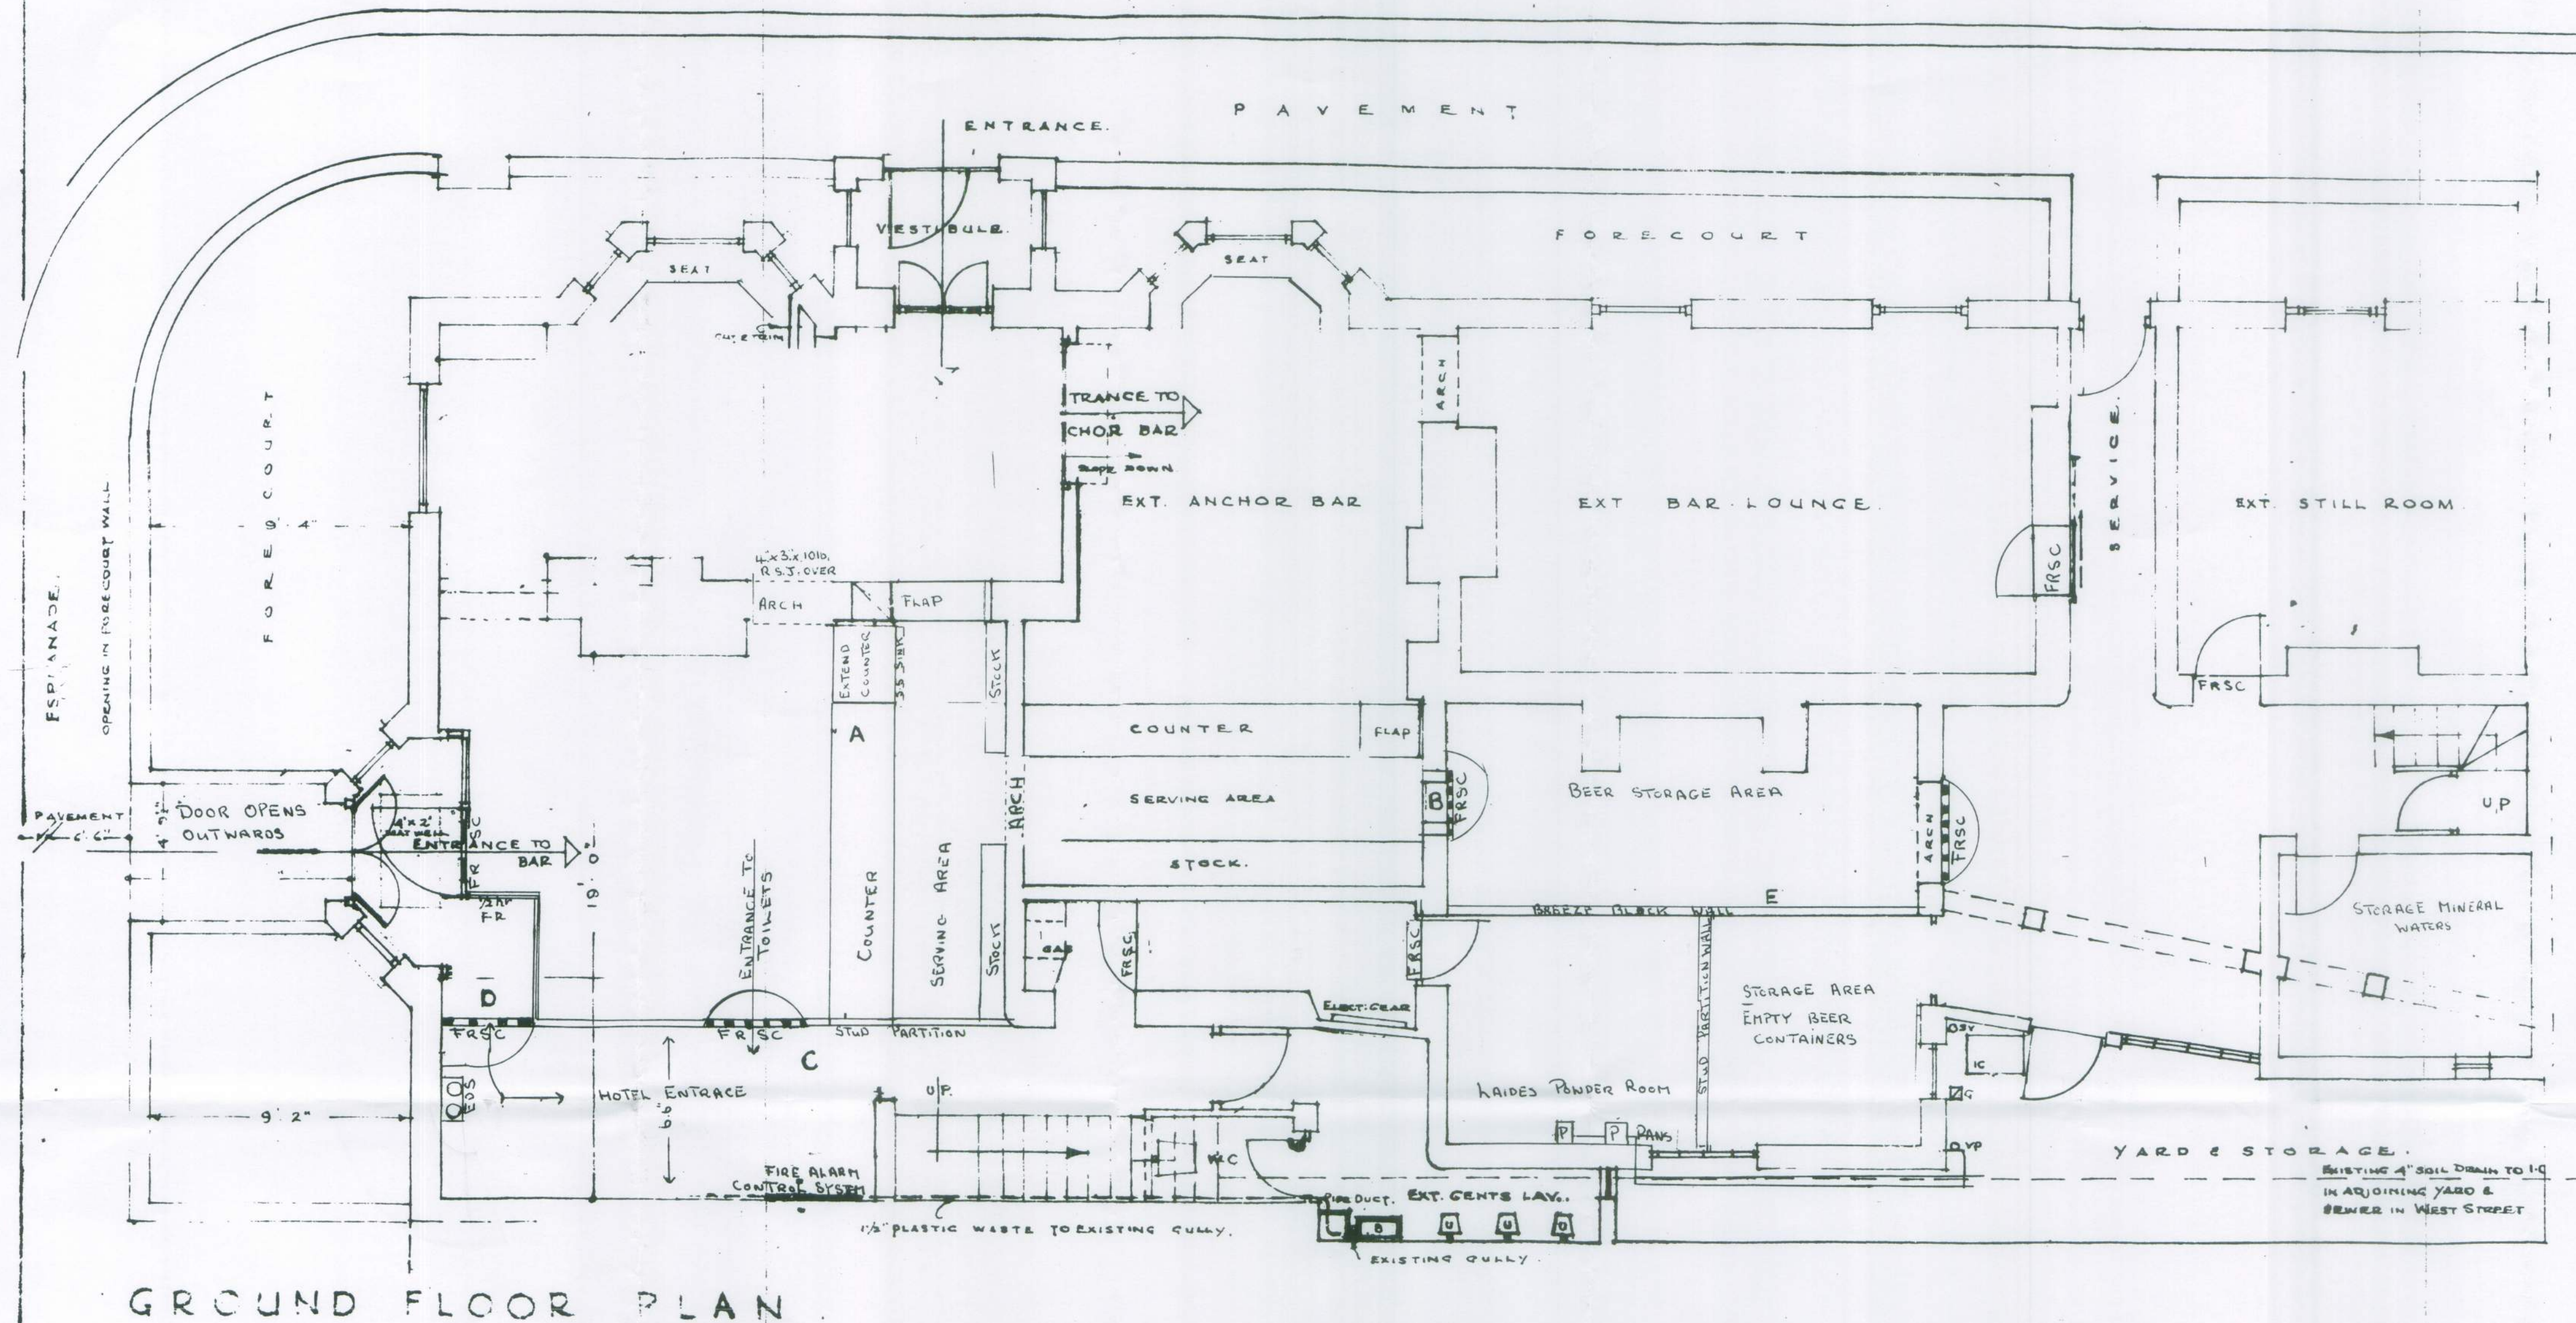

ANCIENT MARINER HOTEL THE ESPLANADE BOGNOR REGIS SUSSEX

