



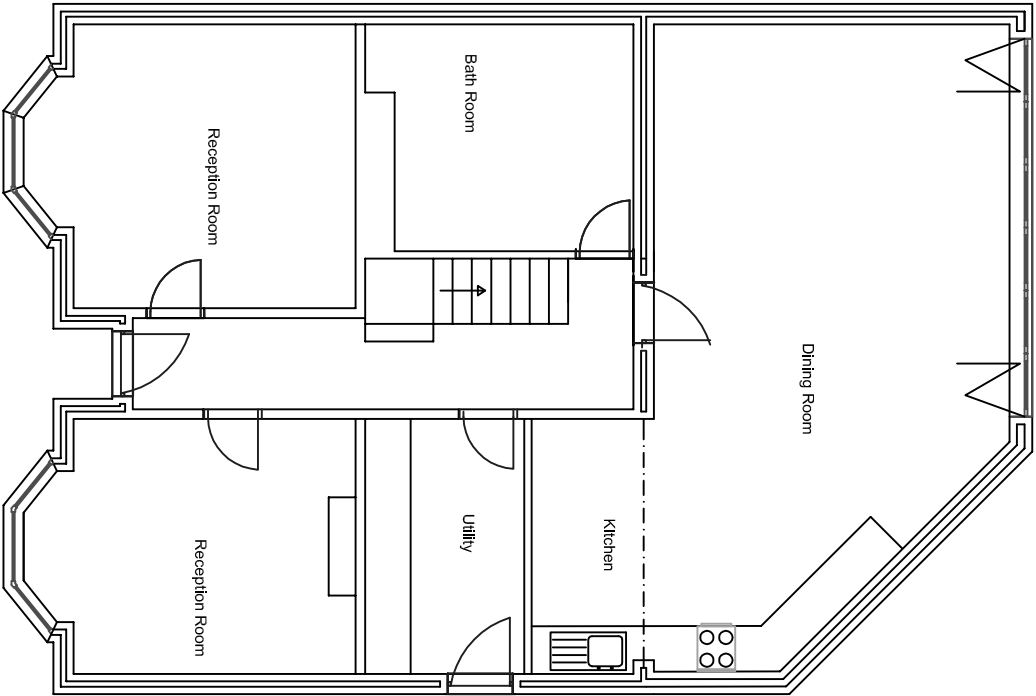

Ground Floor Layout

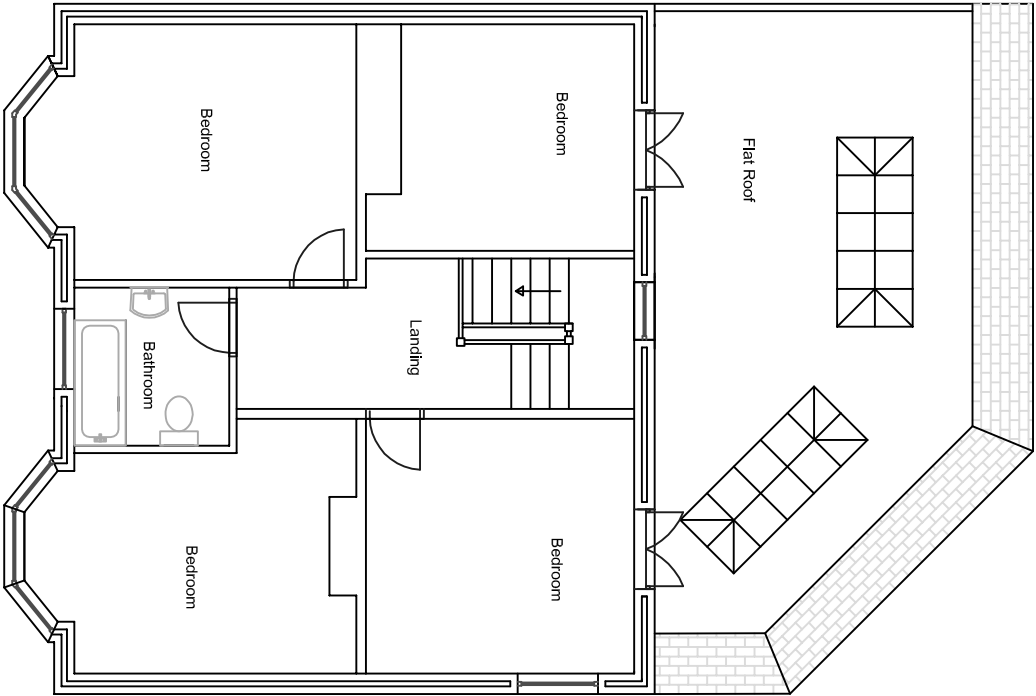

Flat roof not to used as
s Balcony or Airing area

First Floor Layout

Rev	By	Description	Date	Client	Status	Approval		
AJS DESIGN SOLUTIONS 80 Whyke Lane Chichester West Sussex PO19 7PD T: 07834 316 010 E: enquiries@ajsdesignsolutions.co.uk				Mr M Milburn Brookland Villa, Shripney Road Bognor Regis, West Sussex	1:100	Date 6th December 19	Project	THIS DRAWING IS SUBJECT TO COPYRIGHT AND SHOULD THEREFORE NOT BE REPRODUCED WITHOUT PRIOR CONSENT OF AJS DESIGN SOLUTIONS.
Drawing Title		Proposed Layout						
Drawing No. 2		Revision D						