


- GENERAL NOTES
1. DO NOT SCALE FROM THIS DRAWING UNLESS FOR PLANNING PURPOSES. SCALE REDUCED WITHIN BS5837 REPORT. ALL DIMENSIONS SHOULD BE CONFIRMED ONSITE.
 2. CATEGORY A TREE T01 HAS BEEN IDENTIFIED FOR REMOVAL TO FACILITATE THE DEVELOPMENT.
 3. GROUND LEVELS ARE NOT TO BE SIGNIFICANTLY CHANGED WITHIN THE RPA OF ANY TREE TO BE RETAINED. INSTALLATION OF THE GROUND PROTECTION IN THE DRIVEWAY LOCATION WILL REQUIRE AN INCREASE (NOT SIGNIFICANT) IN LEVELS.
 4. ANY STORAGE AND MIXING AREAS SHOULD BE OUTSIDE OF THE RPA OF ANY TREE TO BE RETAINED. NO PLANT, MIXING AREAS OR STORAGE OF HEAVY MATERIALS TO BE CARRIED OUT WITHIN CONSTRUCTION EXCLUSION ZONES.

TREE PROTECTION PLAN ADAPTED FROM DRAWING NUMBER "111", PROVIDED BY ABDUL KHAIL



Key:

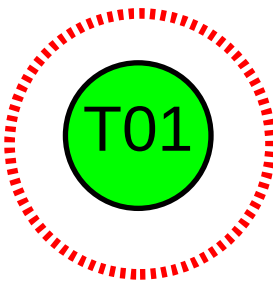

Tree ID, Category and Root Protection Area

BS5837 RATING	
	Category A
	Category B
	Category C
	Category U
	Not Recorded

Project title:
13 Normanton Ave,
Bognor Regis
PO21 2TU

Drawing Title
BS5837 Tree Protection Plan

Scale(s)		Size	
1:200		A1	
Drawn	Date	Checked	Date
DS	MAY 26		
DRAWING NO.			Revision
CAS647-TPP-0526			1

