





LOCATION PLAN - 1/1250

2.4 x 43.0 metre visibility splays.

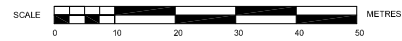

SITE PLAN - 1/500

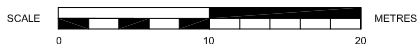

SUSSEX BUILDING CONSULTANCY LIMITED

REAR OF 42 SUDLEY ROAD,
BOGNOR REGIS, WEST SUSSEX.

SCALE - 1/1250 REV - F DATE - 24/04/2022

