




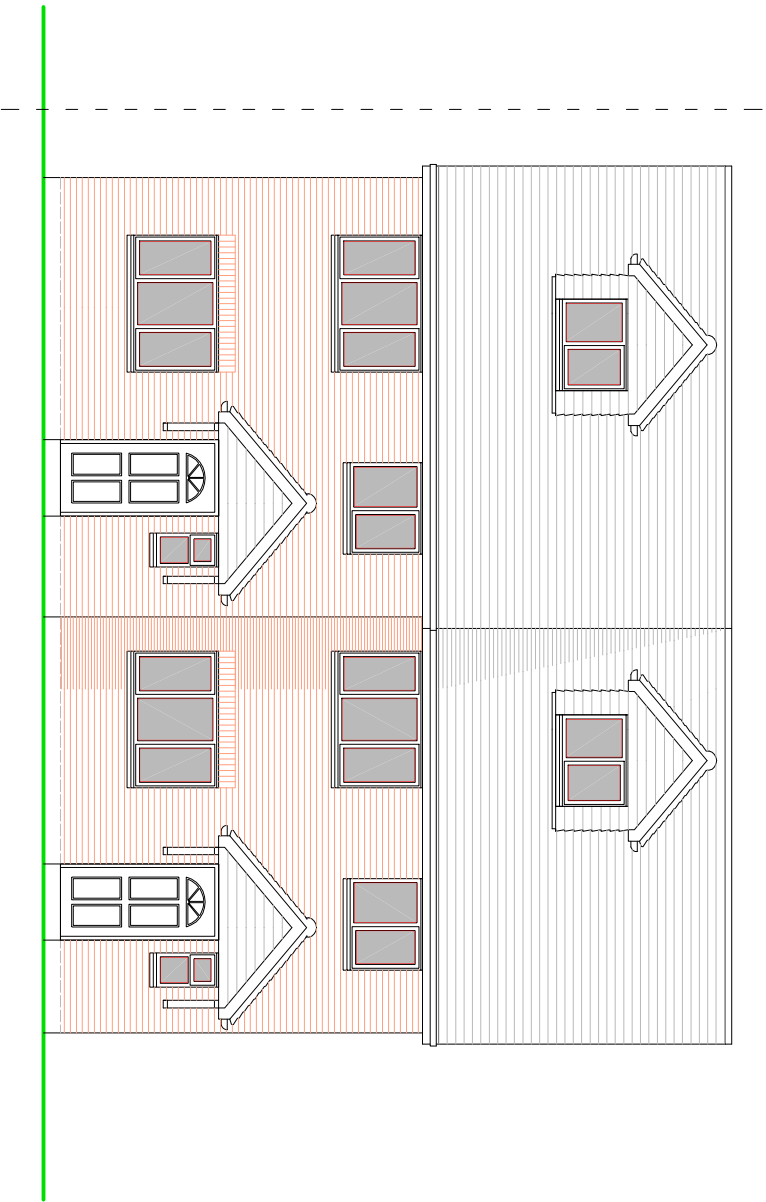

FRONT ELEVATION
(NORTH)

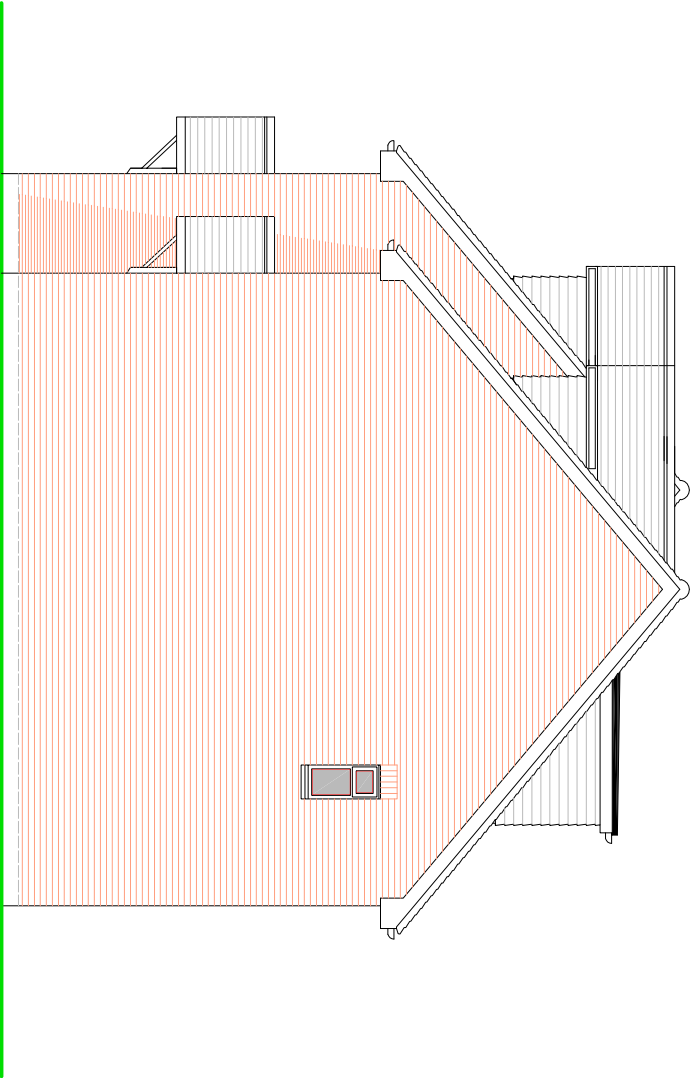

SIDE ELEVATION
(WEST)

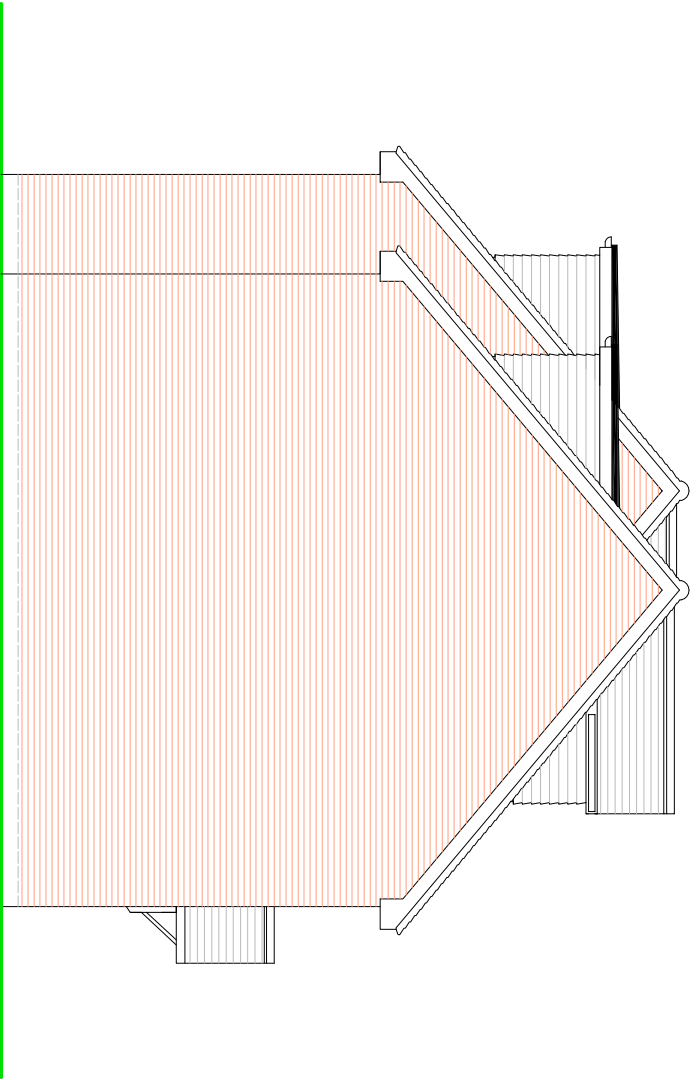

SIDE ELEVATION
(EAST)




REAR ELEVATION
(SOUTH)

NOTES

- ROOF - Plain concrete tiles to pitched roof.
- WALLS - Face brickwork to planning approval.
- WINDOWS/DOORS - White framed PVC double glazed units.

PROPOSED ELEVATIONS

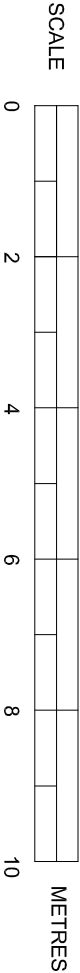

Scale - 1/100 on A3 paper.

SUSSEX BUILDING CONSULTANCY LIMITED

40 - 42 SUDLEY ROAD,
BOGNOR REGIS, WEST SUSSEX.

SCALE - 1/100 REV - B DATE - 20/05/2022

LABC
Partner
3 NORTHCOTE ROAD
BOGNOR REGIS
PO21 3LZ
TEL - (01243) 861379