


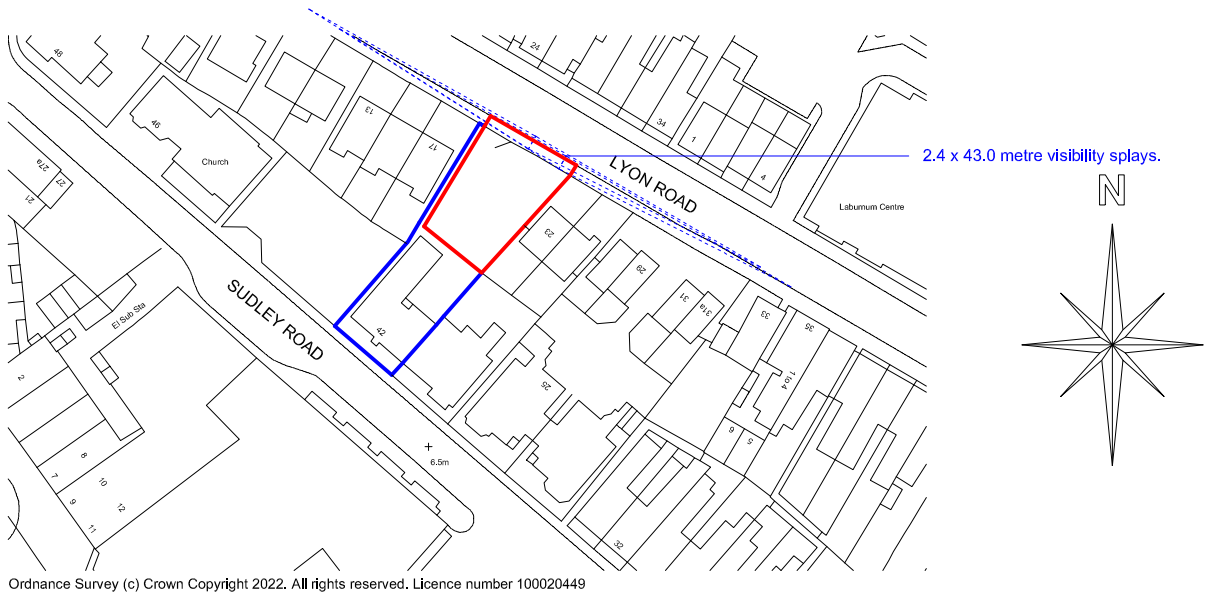

LOCATION PLAN - 1/1250

2.4 x 43.0 metre visibility splays.

SCALE 0 10 20 30 40 50 METRES



SITE PLAN - 1/500

SCALE 0 10 20 METRES

SUSSEX BUILDING CONSULTANCY LIMITED

REAR OF 42 SUDLEY ROAD,
BOGNOR REGIS, WEST SUSSEX.

SCALE - 1/1250 REV - G DATE - 20/05/2022

