
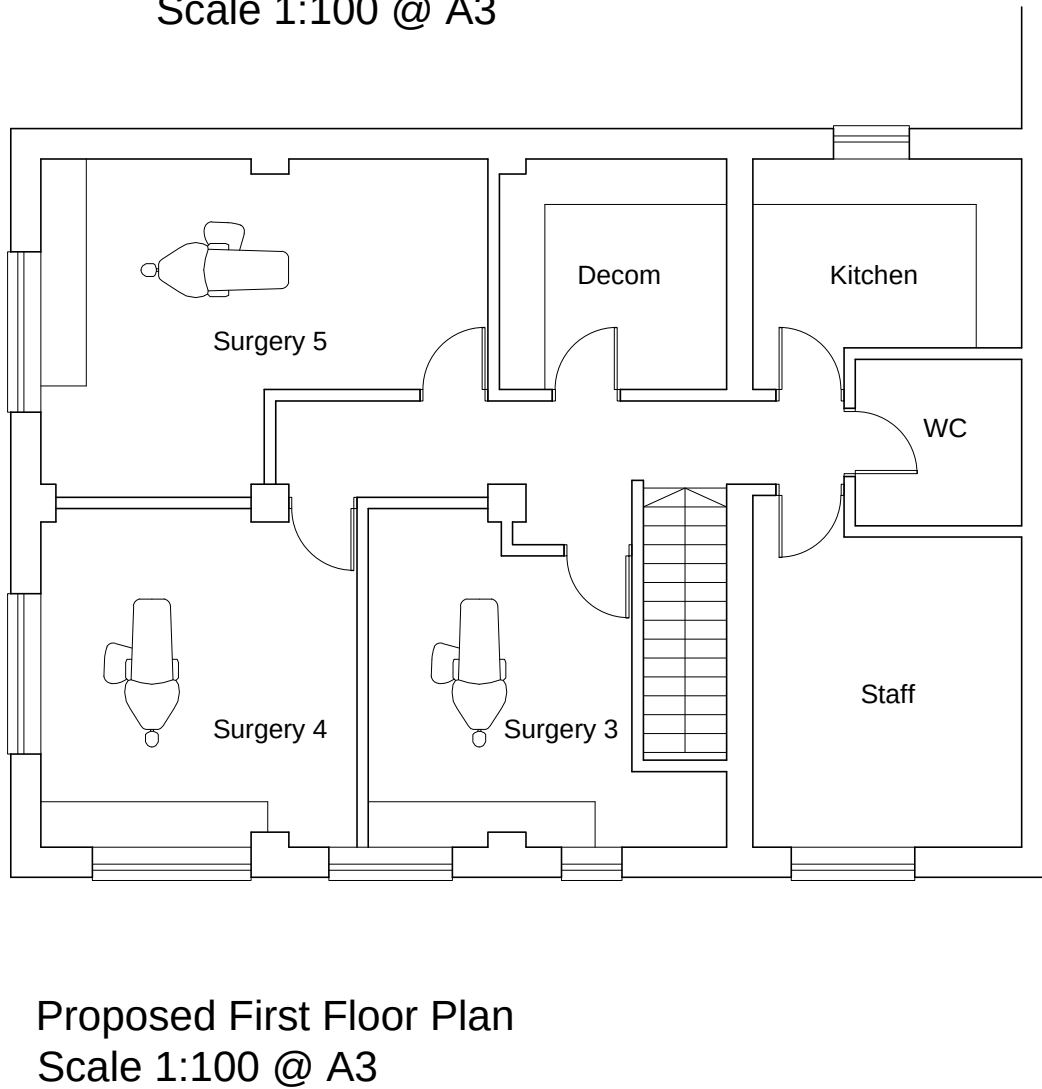
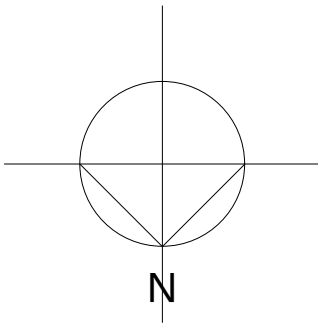


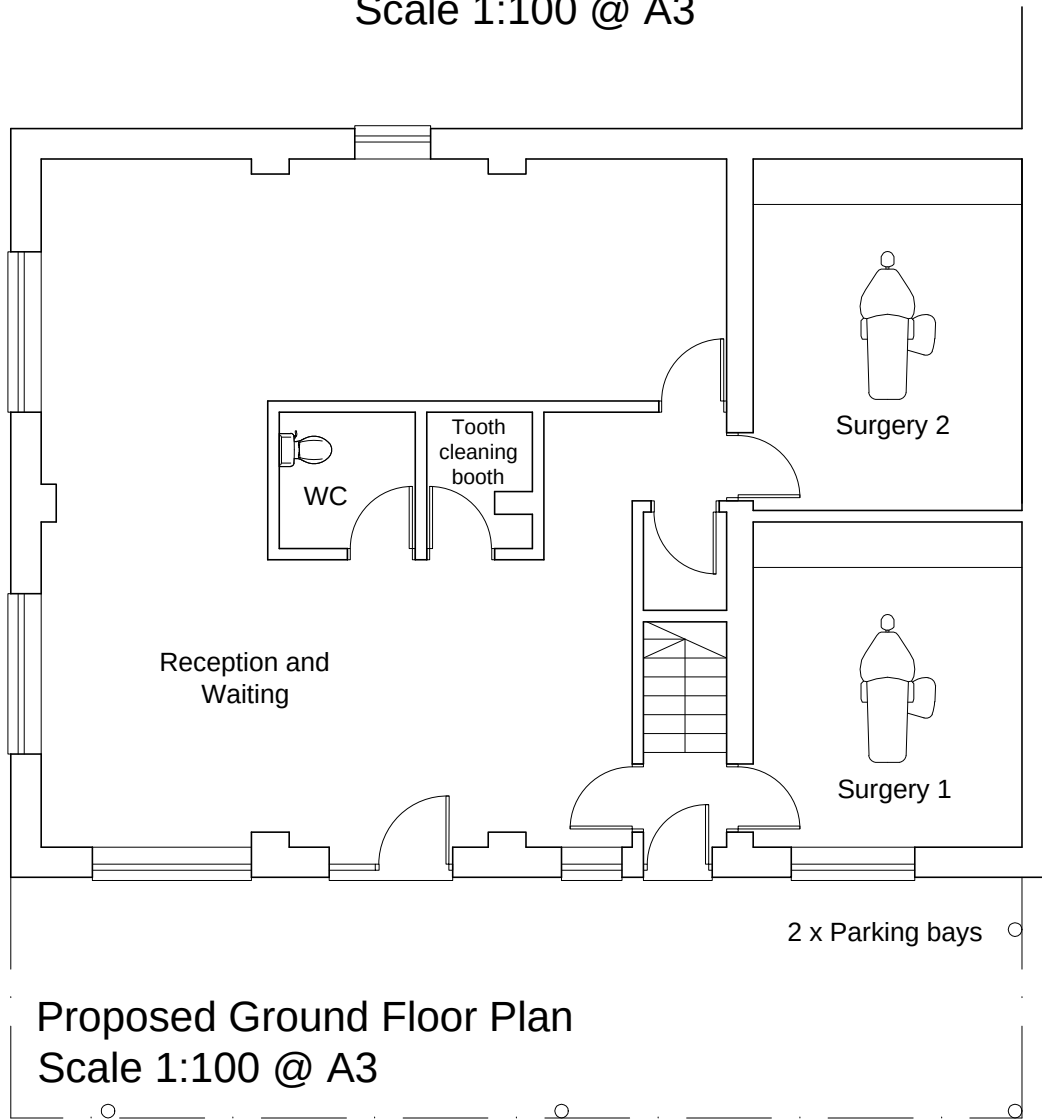

client	project	drawing	date	drawn	drawing no	revision
Davinder Raju	Change of Use & Minor External Alterations at March House 2 Sussex St, Bognor Regis	Proposed Floor Plans and Elevations	Mar 15	pd	0169 / 101	-
			scale	CAD file name:		
			1:100 @ A3			

No dimensions to be scaled from drawing except for planning purposes. The contractor should check all dimensions on site.

Peter Davey Ltd
construction consultants
49 Park Drive
Rustington
West Sussex BN16 3DY
Tel: 01903 773105
Mob: 07941 402217
Email: peterdavey67@btinternet.com