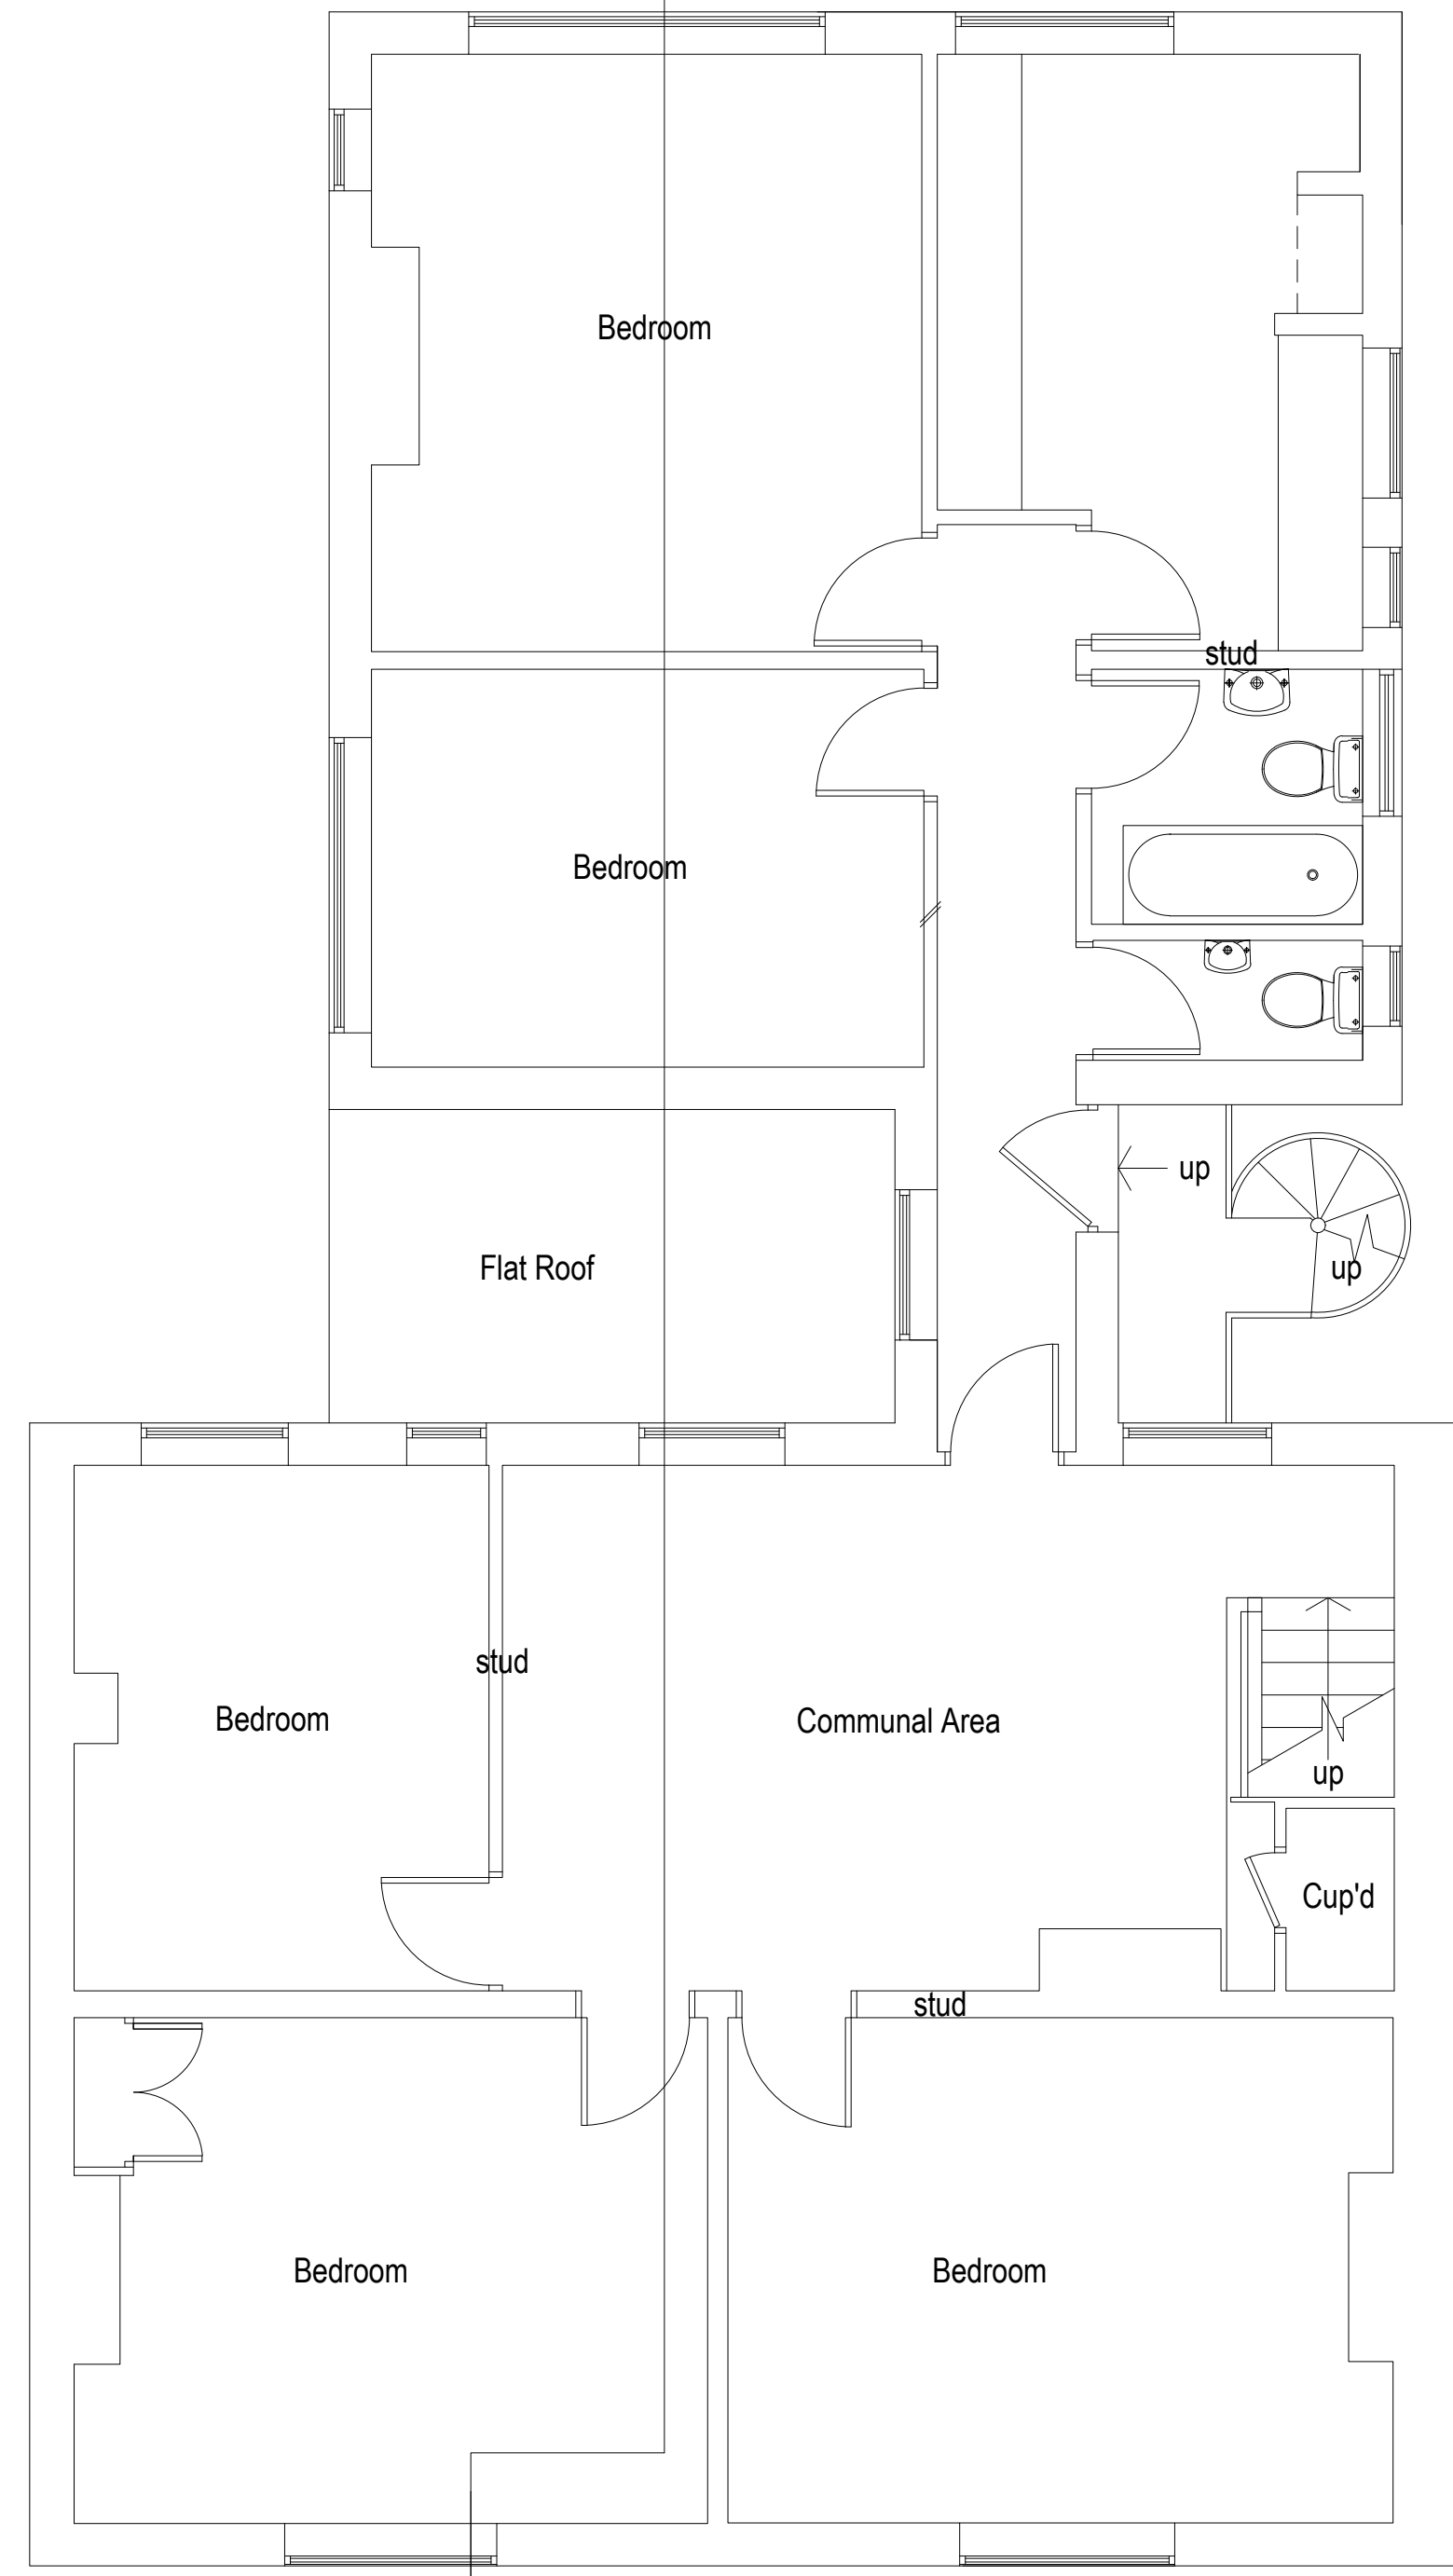
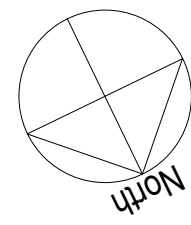
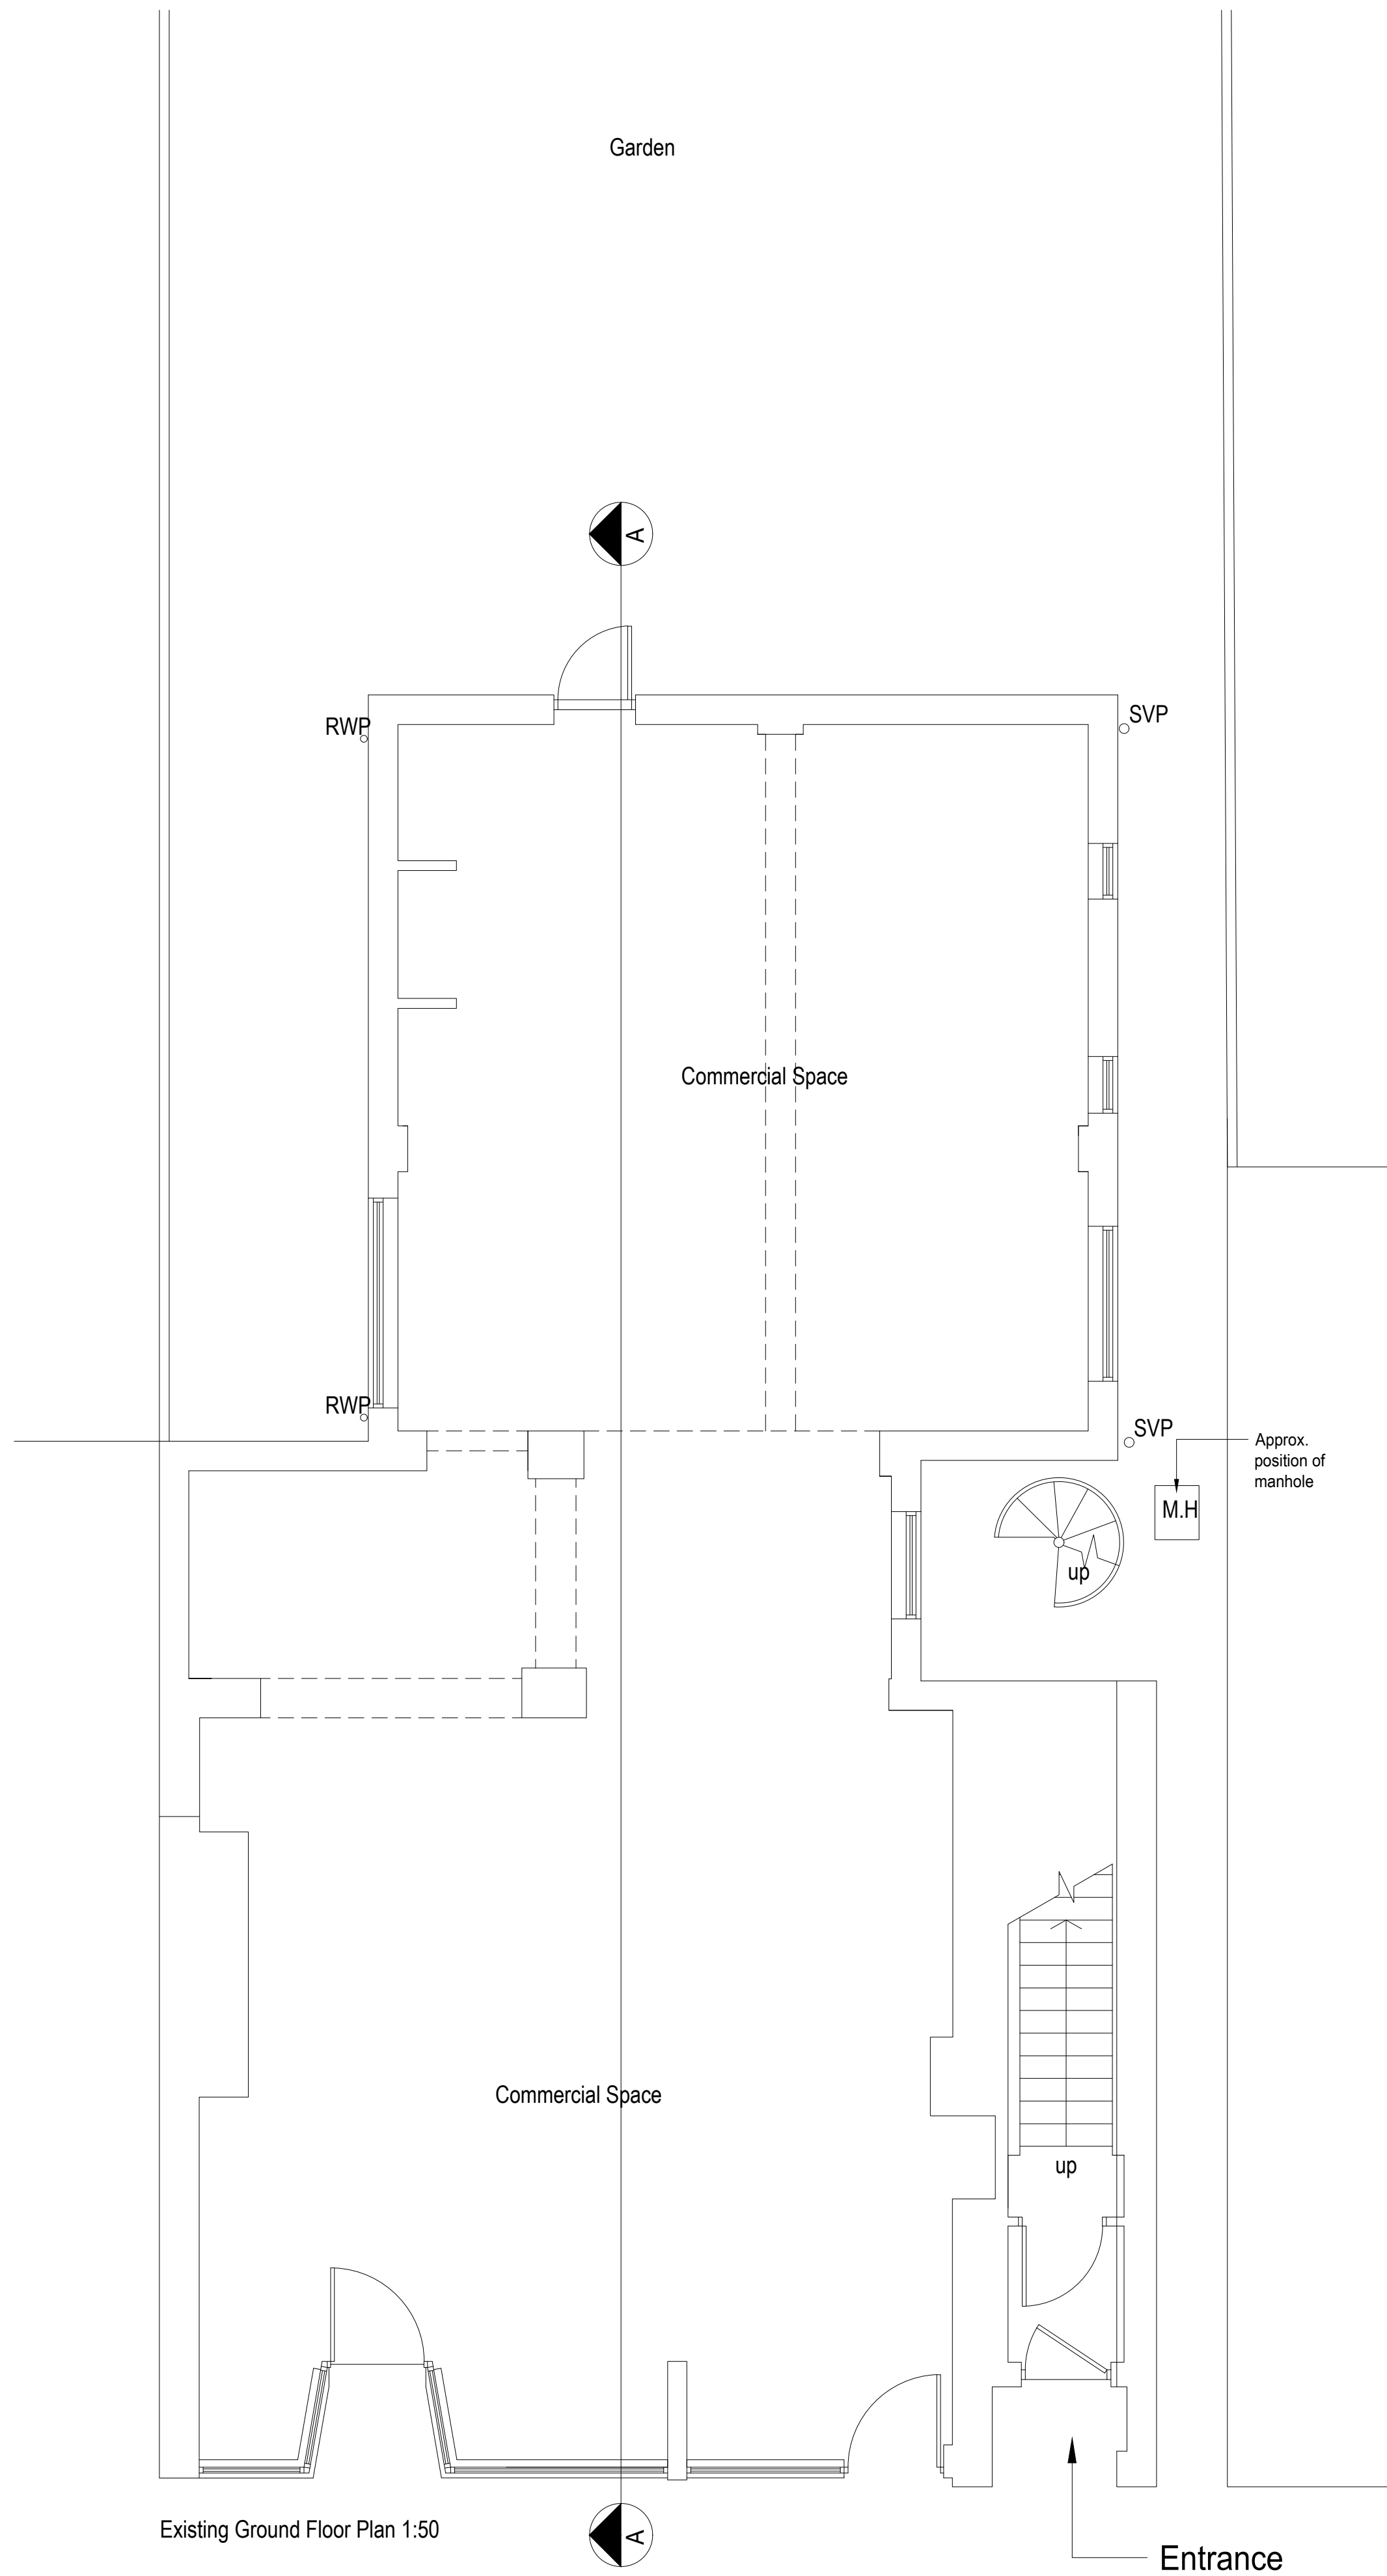


amendments	
client	SPP
project	83 Aldwick Road Bognor Regis PO21 2NT
project ref.	2446
drawing title	Existing plans
drawn by	DH
date	DEC 20
scale	1:50/100@ A1
	www.bpmnet.co.uk info@bpmnet.co.uk
Do not scale off drawing, check all dimensions on site before all work is commenced	