



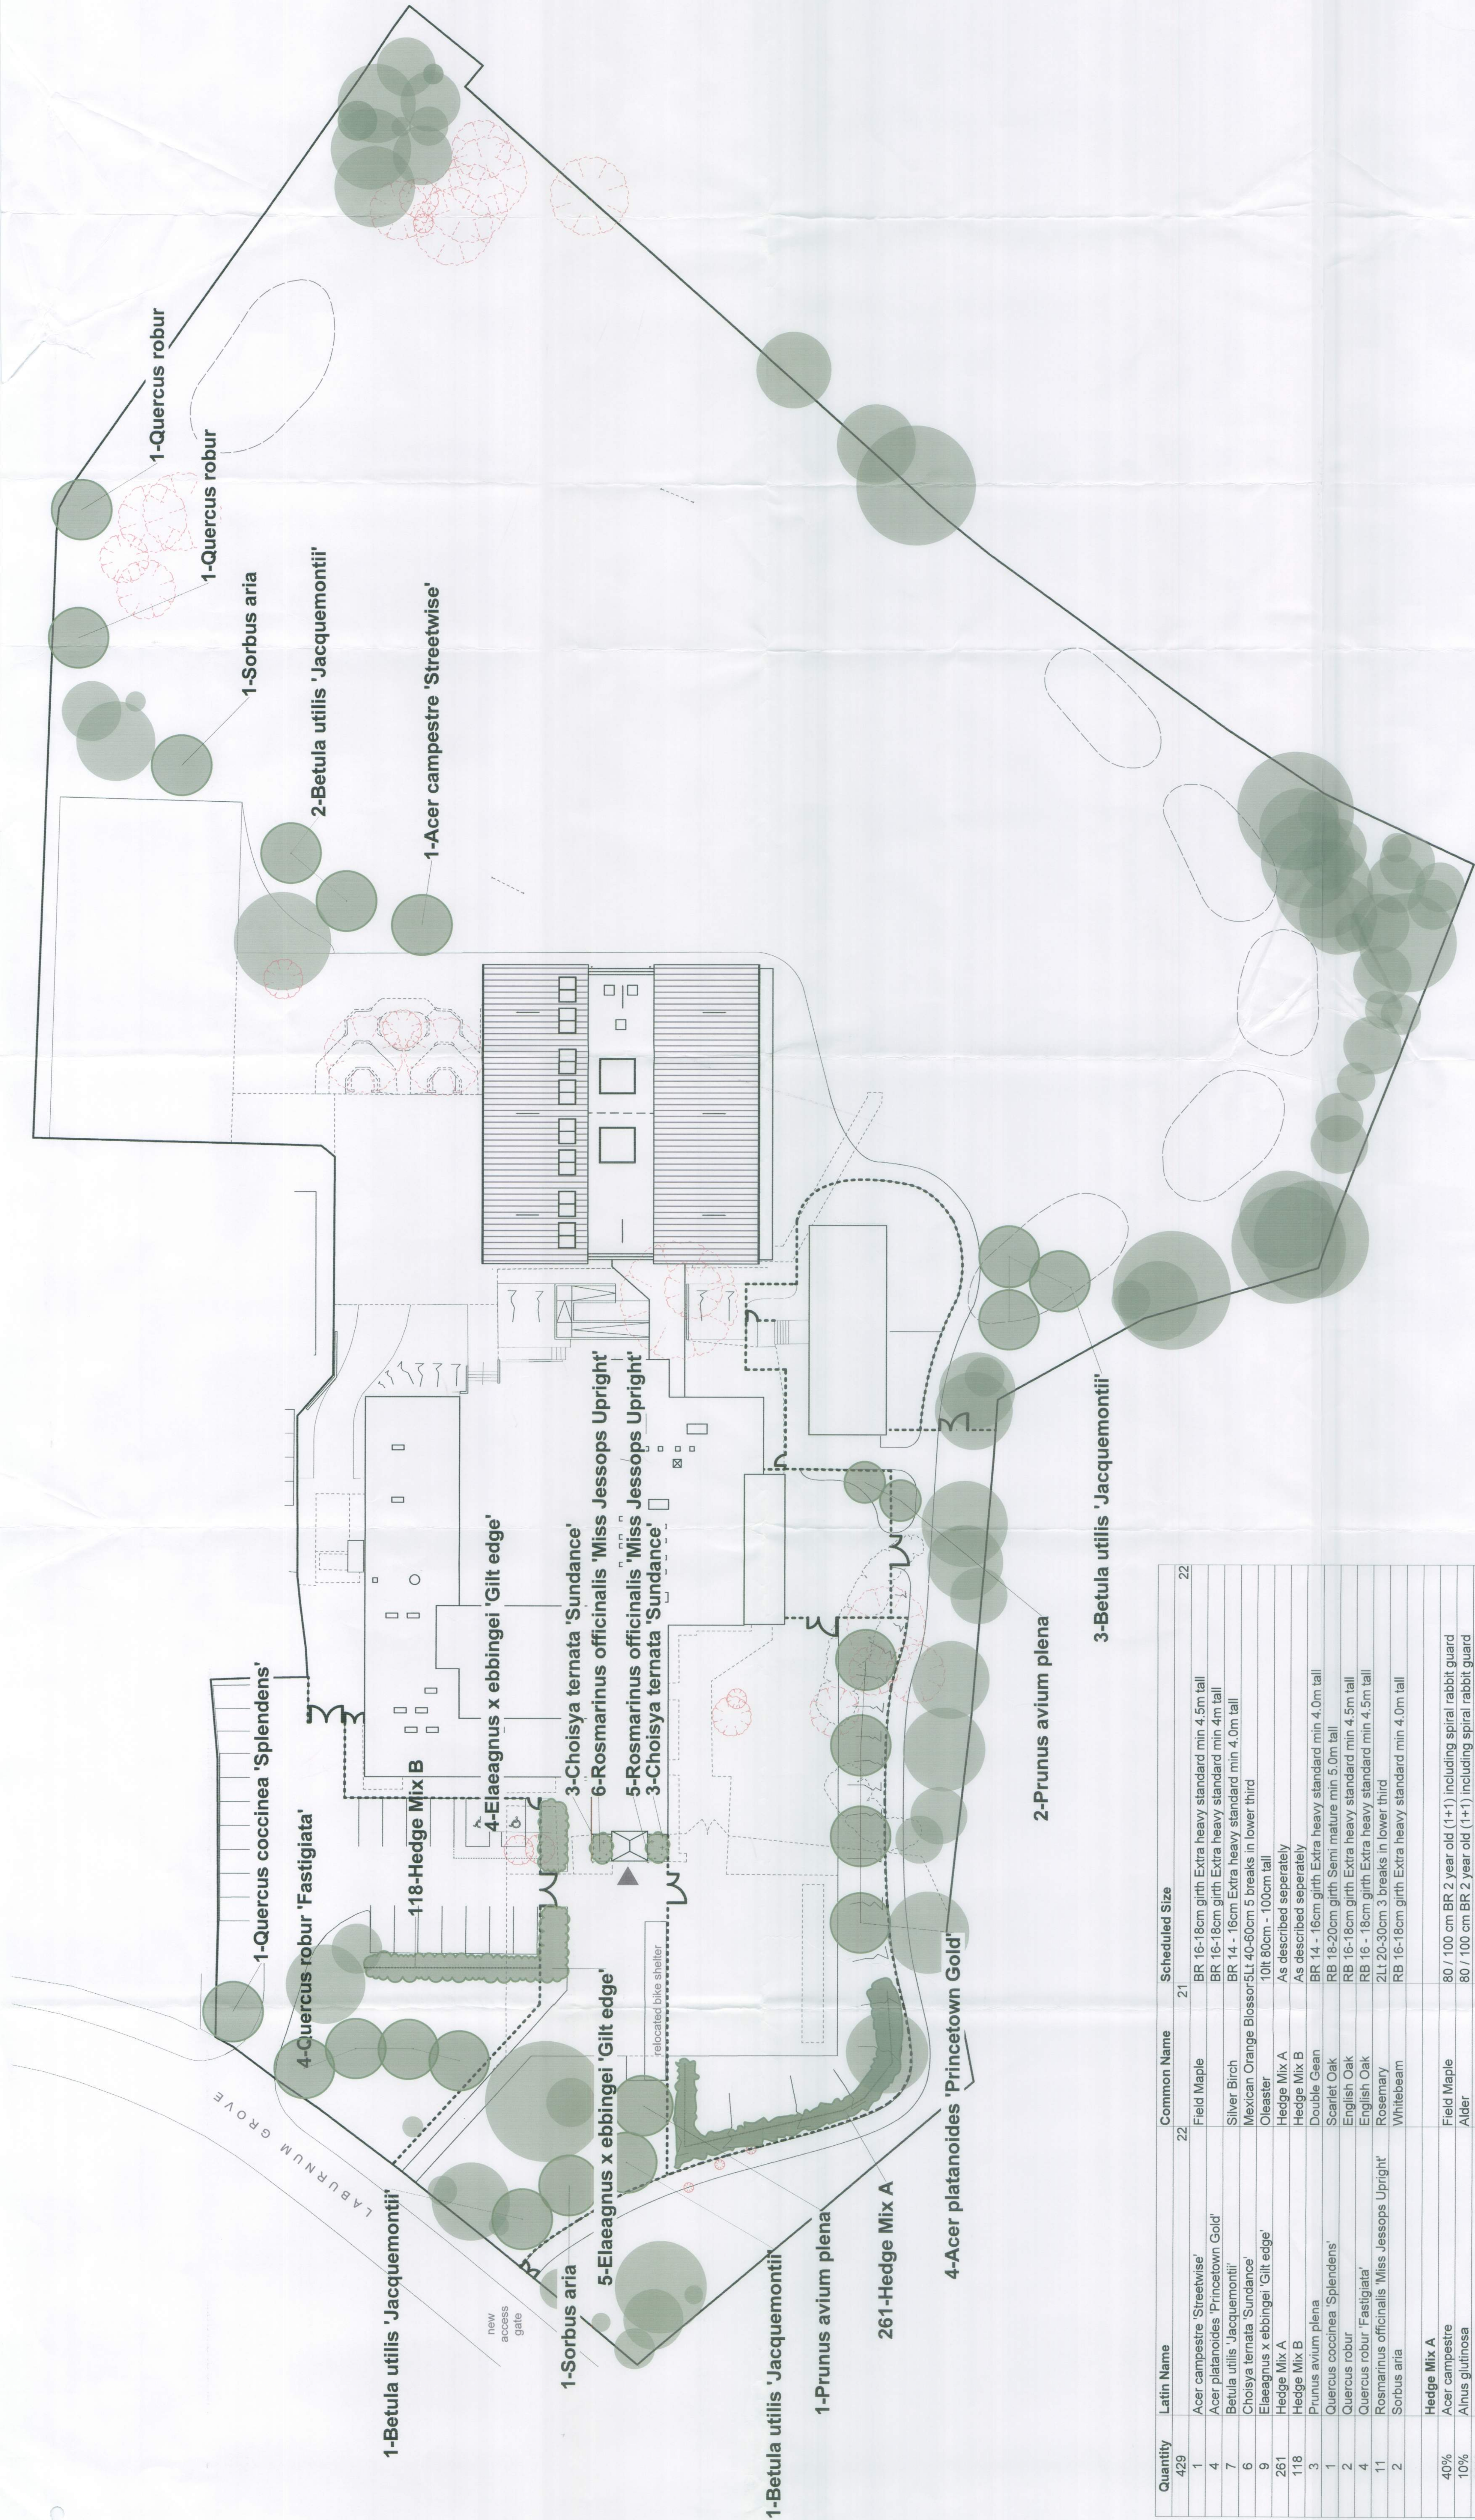

Quantity	Latin Name	Common Name	Scheduled Size
429		22	21
1	Acer campestre 'Streetwise'	Field Maple	BR 16-18cm girth Extra heavy standard min 4.5m tall
4	Acer platanoides 'Princetown Gold'		BR 16-18cm girth Extra heavy standard min 4m tall
7	Betula utilis 'Jacquemontii'	Silver Birch	BR 14 - 16cm Extra heavy standard min 4.0m tall
6	Choisya ternata 'Sundance'	Mexican Orange Blossom	SLT 40-60cm 3 breaks in lower third
9	Elaeagnus x ebbingei 'Gilt edge'	Oleaster	10ft 60cm - 100cm tall
261	Hedge Mix A	Hedge Mix A	As described separately
3	Prunus avium plena	Double Gean	BR 14 - 16cm girth Extra heavy standard min 4.0m tall
1	Quercus coccinea 'Splendens'	Scarlet Oak	BR 18-20cm girth Semi mature min 5.0m tall
2	Quercus robur 'Fastigiata'	English Oak	RB 16-18cm girth Extra heavy standard min 4.5m tall
4	Quercus robur 'Fastigiata'	English Oak	RB 16 - 18cm girth Extra heavy standard min 4.5m tall
11	Rosmarinus officinalis 'Miss Jessops Upright'	Rosemary	2Lt 20-30cm 3 breaks in lower third
2	Sorbus aria	Whitebeam	BR 16-18cm girth Extra heavy standard min 4.0m tall
	Hedge Mix A		
40%	Acer campestre	Field Maple	80 / 100 cm BR 2 year old (1+1) including spiral rabbit guard
10%	Alnus glutinosa	Alder	80 / 100 cm BR 2 year old (1+1) including spiral rabbit guard
30%	Cornus sanguinea	Dog wood	80 / 100 cm BR 2 year old (1+1) including spiral rabbit guard
20%	Corylus avellana	Hazel	80 / 100 cm BR 2 year old (1+1) including spiral rabbit guard
	Hedge Mix B		
50%	Crataegus monogyna	Hawthorn	80 / 100 cm BR 2 year old (1+1) including spiral rabbit guard
20%	Prunus spinosa	Blackthorn	80 / 100 cm BR 2 year old (1+1) including spiral rabbit guard
10%	Alnus glutinosa	Alder	80 / 100 cm BR 2 year old (1+1) including spiral rabbit guard
10%	Corylus avellana	Hazel	80 / 100 cm BR 2 year old (1+1) including spiral rabbit guard
10%	Acer campestre	Field Maple	80 / 100 cm BR 2 year old (1+1) including spiral rabbit guard

KEY:

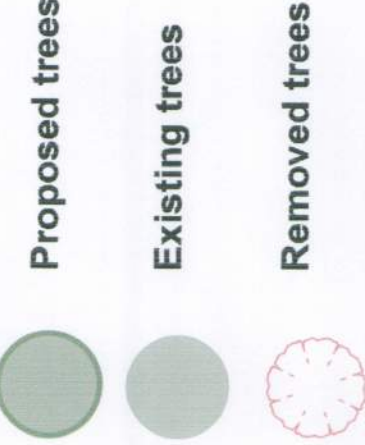


Notes



**Hampshire County Council**

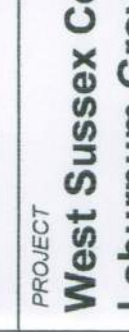**West Sussex County Council**
Laburnum Grove Primary School
(Junior to Primary conversion)

**HCC Property Services**

PROJECT
West Sussex County Council
Laburnum Grove Primary School
(Junior to Primary conversion)

DATE
31/01/13

AS

CHD

DRAWING No.
E02294 A 19

FILE REF
E02294 - LABURNUM GROVE SITE

REVISION
A

PLANNING