


PLANNING

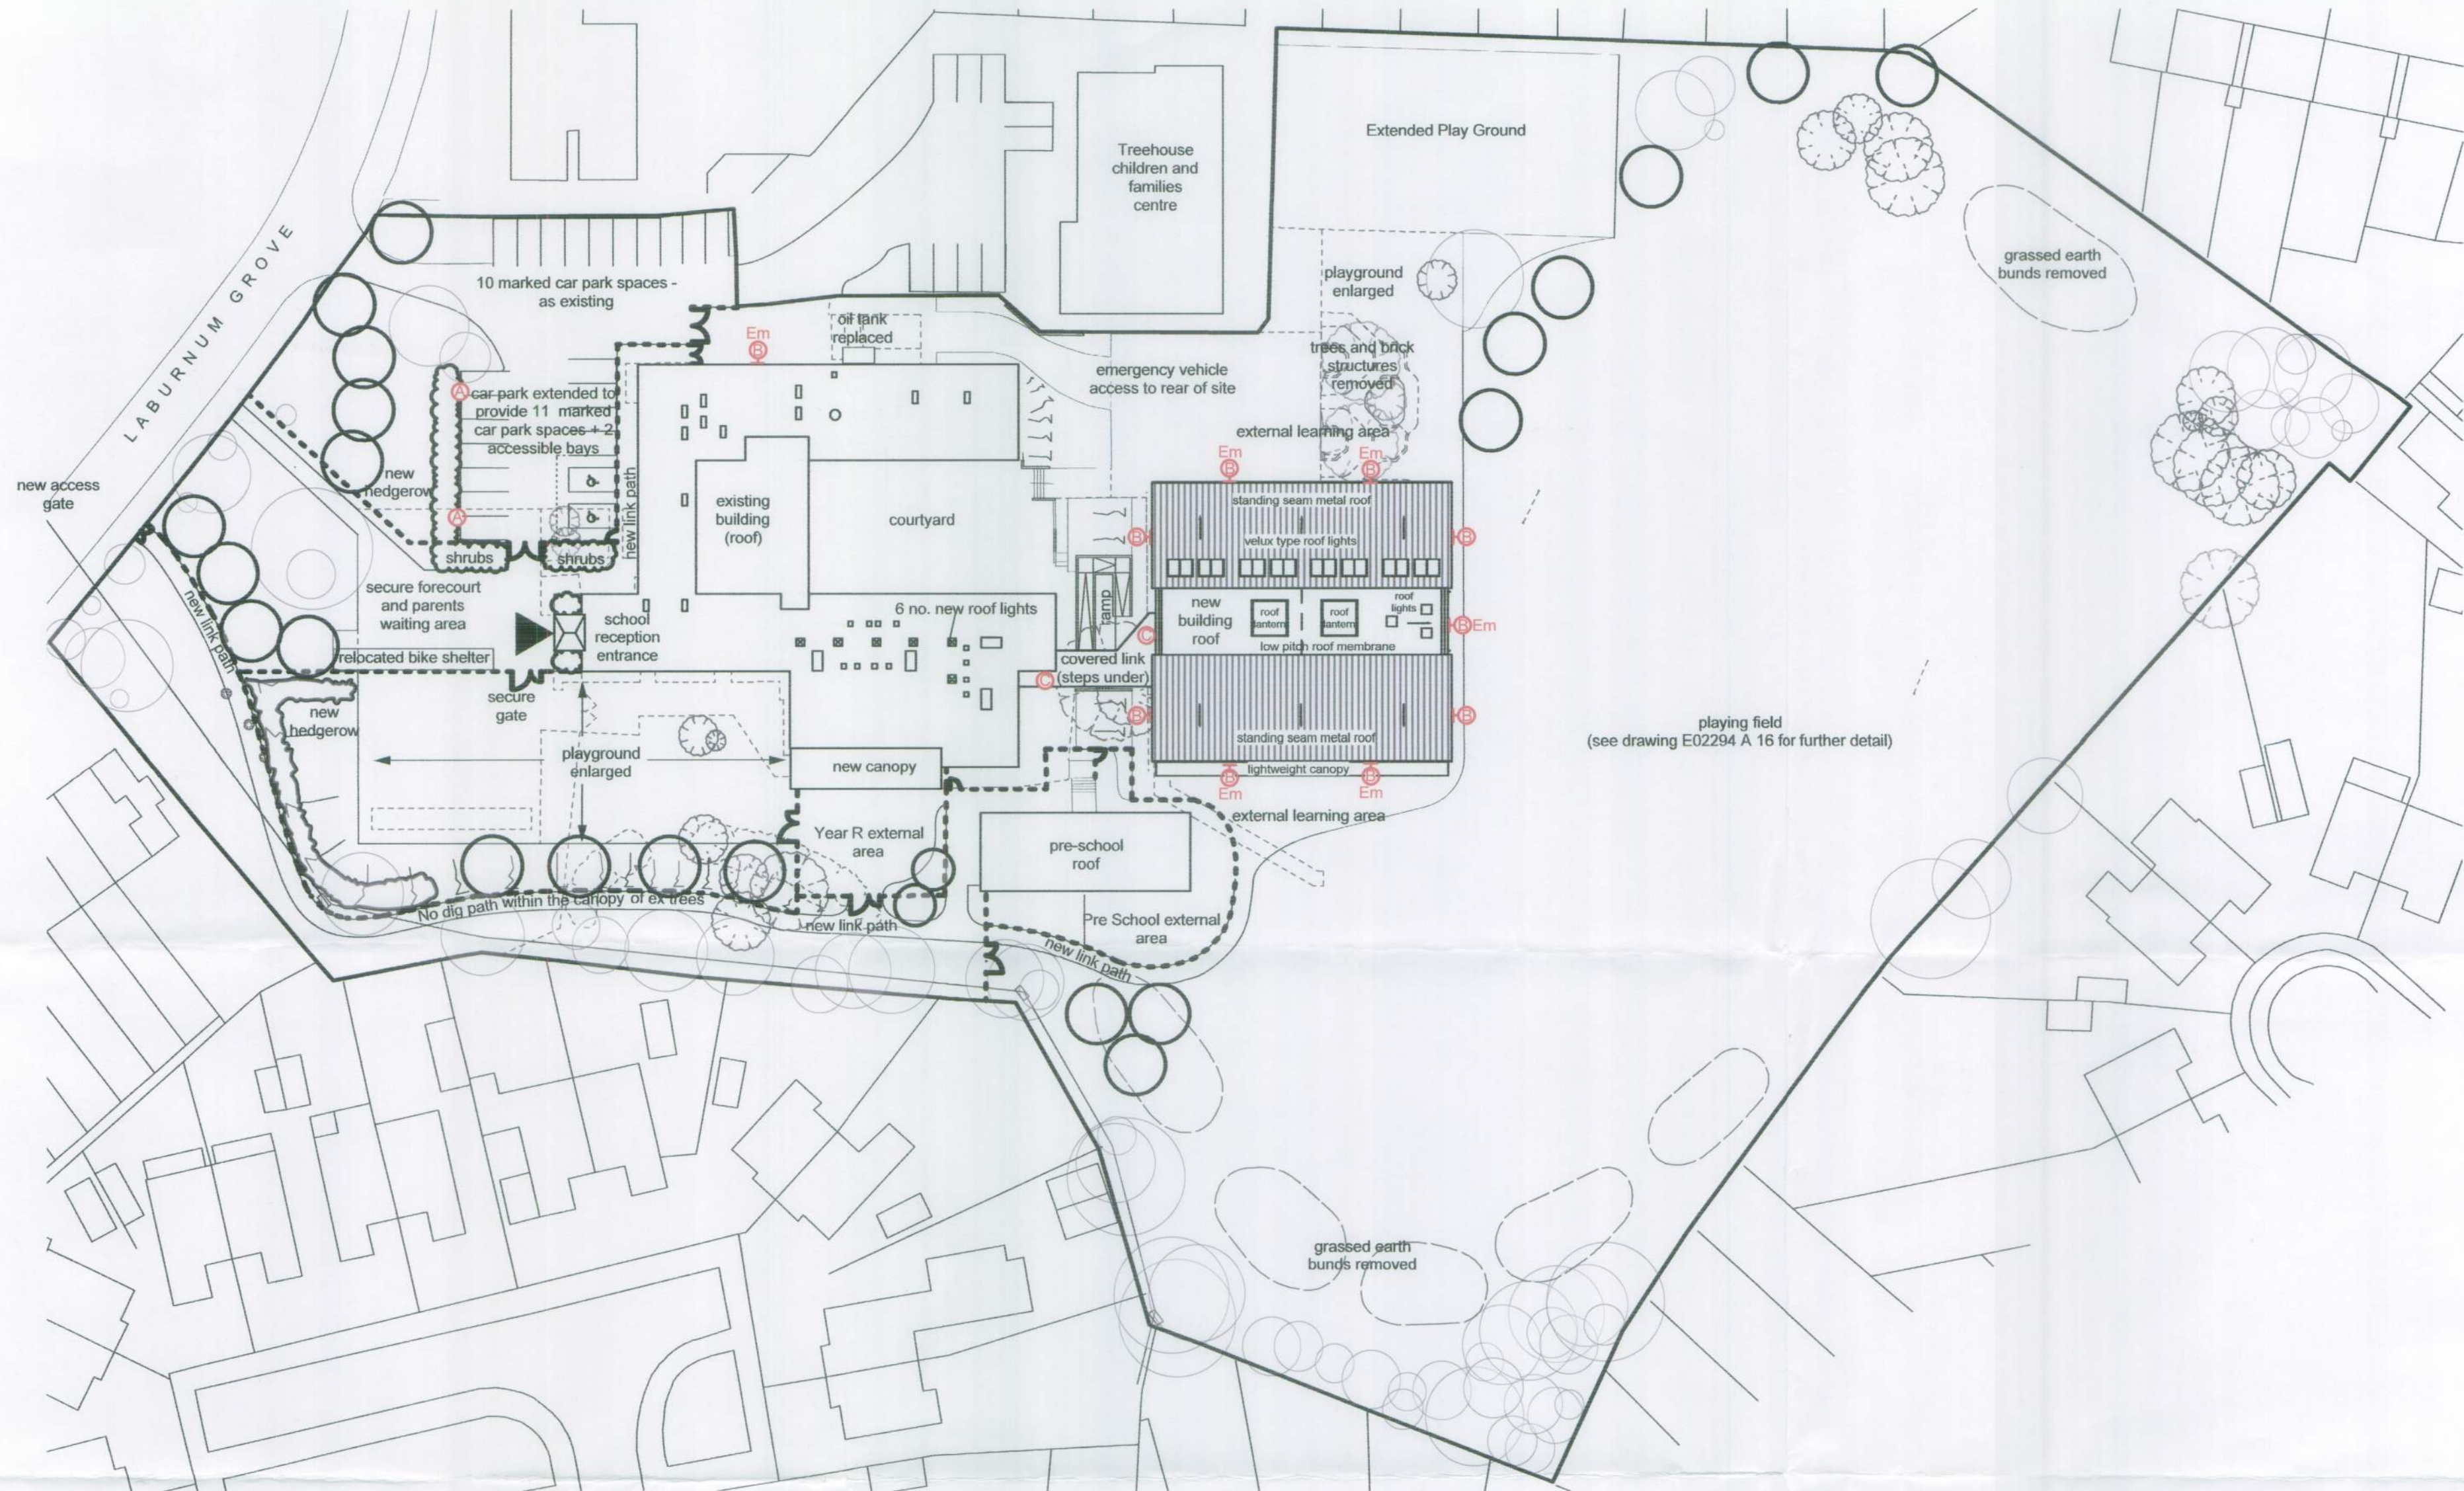

West Sussex County Council
Property Services

- (A) External Column Light
- (B) External Wall Mounted Luminaire
- (C) External Luminaire
- Em Emergency Version Luminaire

Notes
1 This drawing is © copyright Hampshire County Council 2013. No unauthorised reproduction of any kind is permitted.
2 No Dimensions to be scaled from this drawing
3 This map is reproduced from Ordnance Survey material with the permission of Ordnance Survey on behalf of the controller of Her Majesty's Stationery Office © Crown copyright. Unauthorised reproduction infringes Crown Copyright and may lead to prosecution or civil proceedings. (100019180), 2013

rev	description	date	by

				HCC Property Services, Three Minsters House, 76 High Street, Winchester SO23 8UL. tel: (01962) 847801	
PROJECT West Sussex County Council Laburnum Grove Primary School (Junior to Primary conversion)				SHEET CONTENTS Proposed External Lighting	
SCALE	1:500 @ A2	DATE	Feb 2013	DRAWN	SB
				DRAWING No.	E02294 A 20
				FILE REF.	E02294 - Laburnum Grove SITE
				REVISION	