
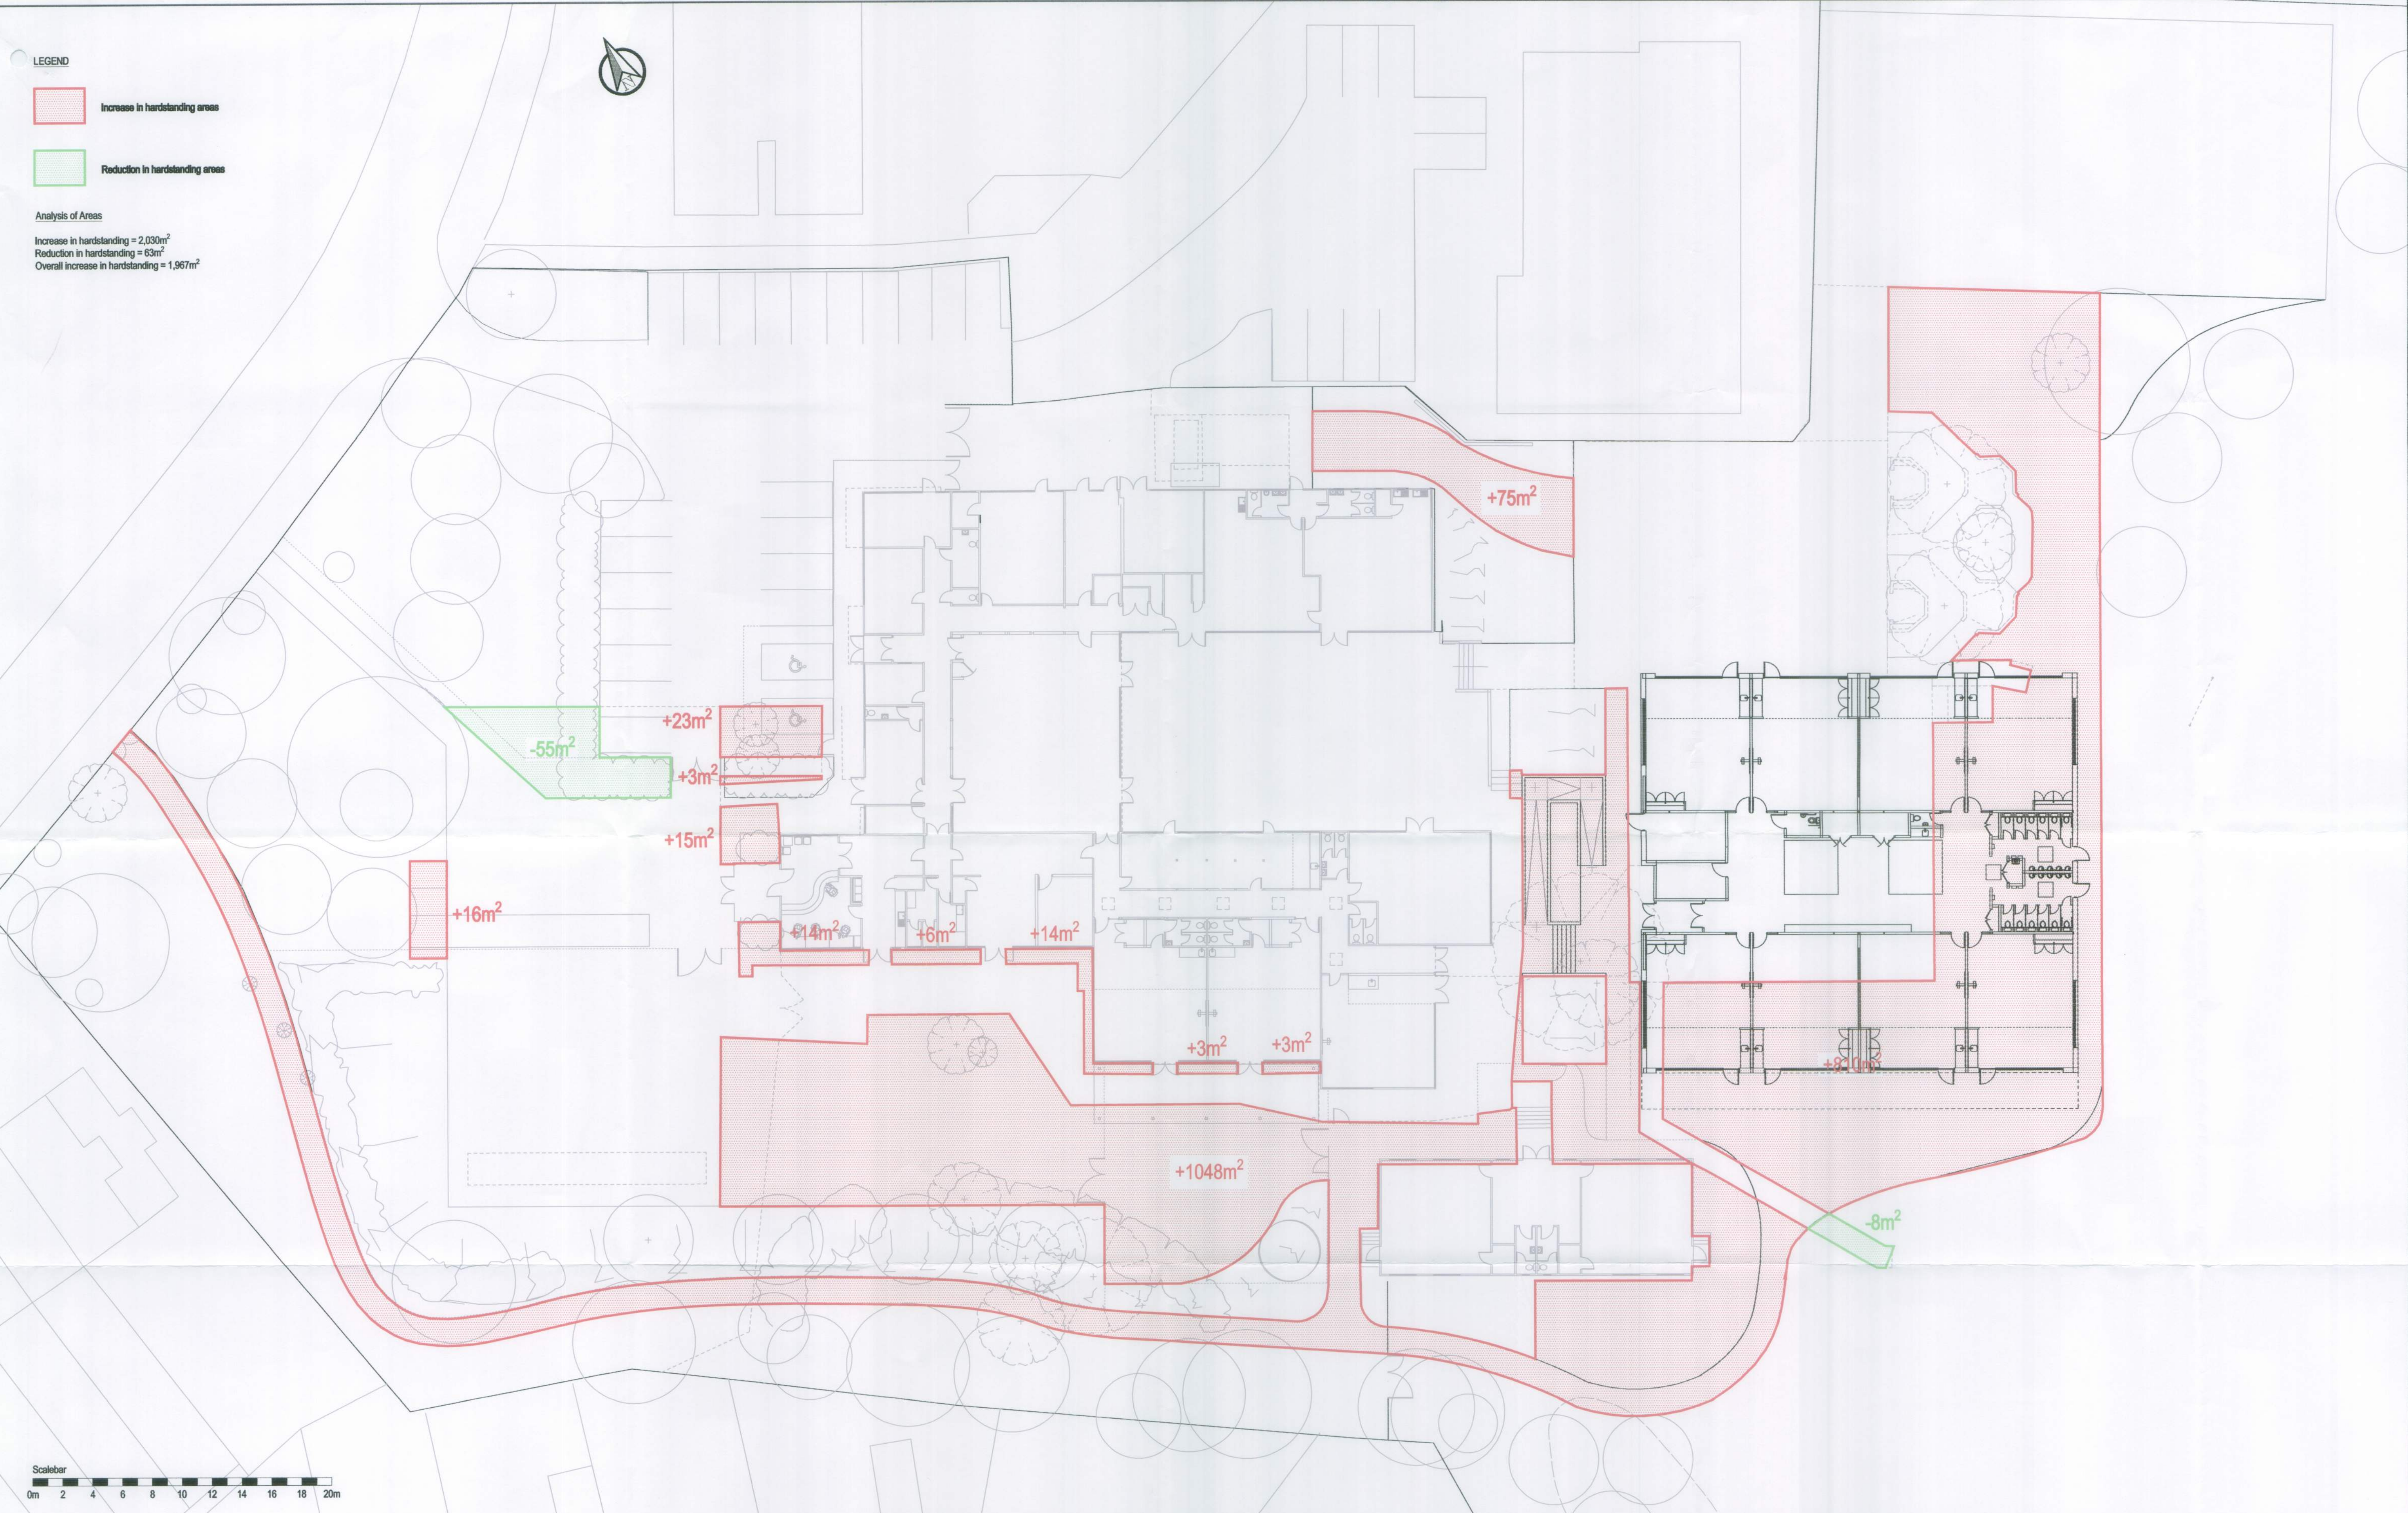


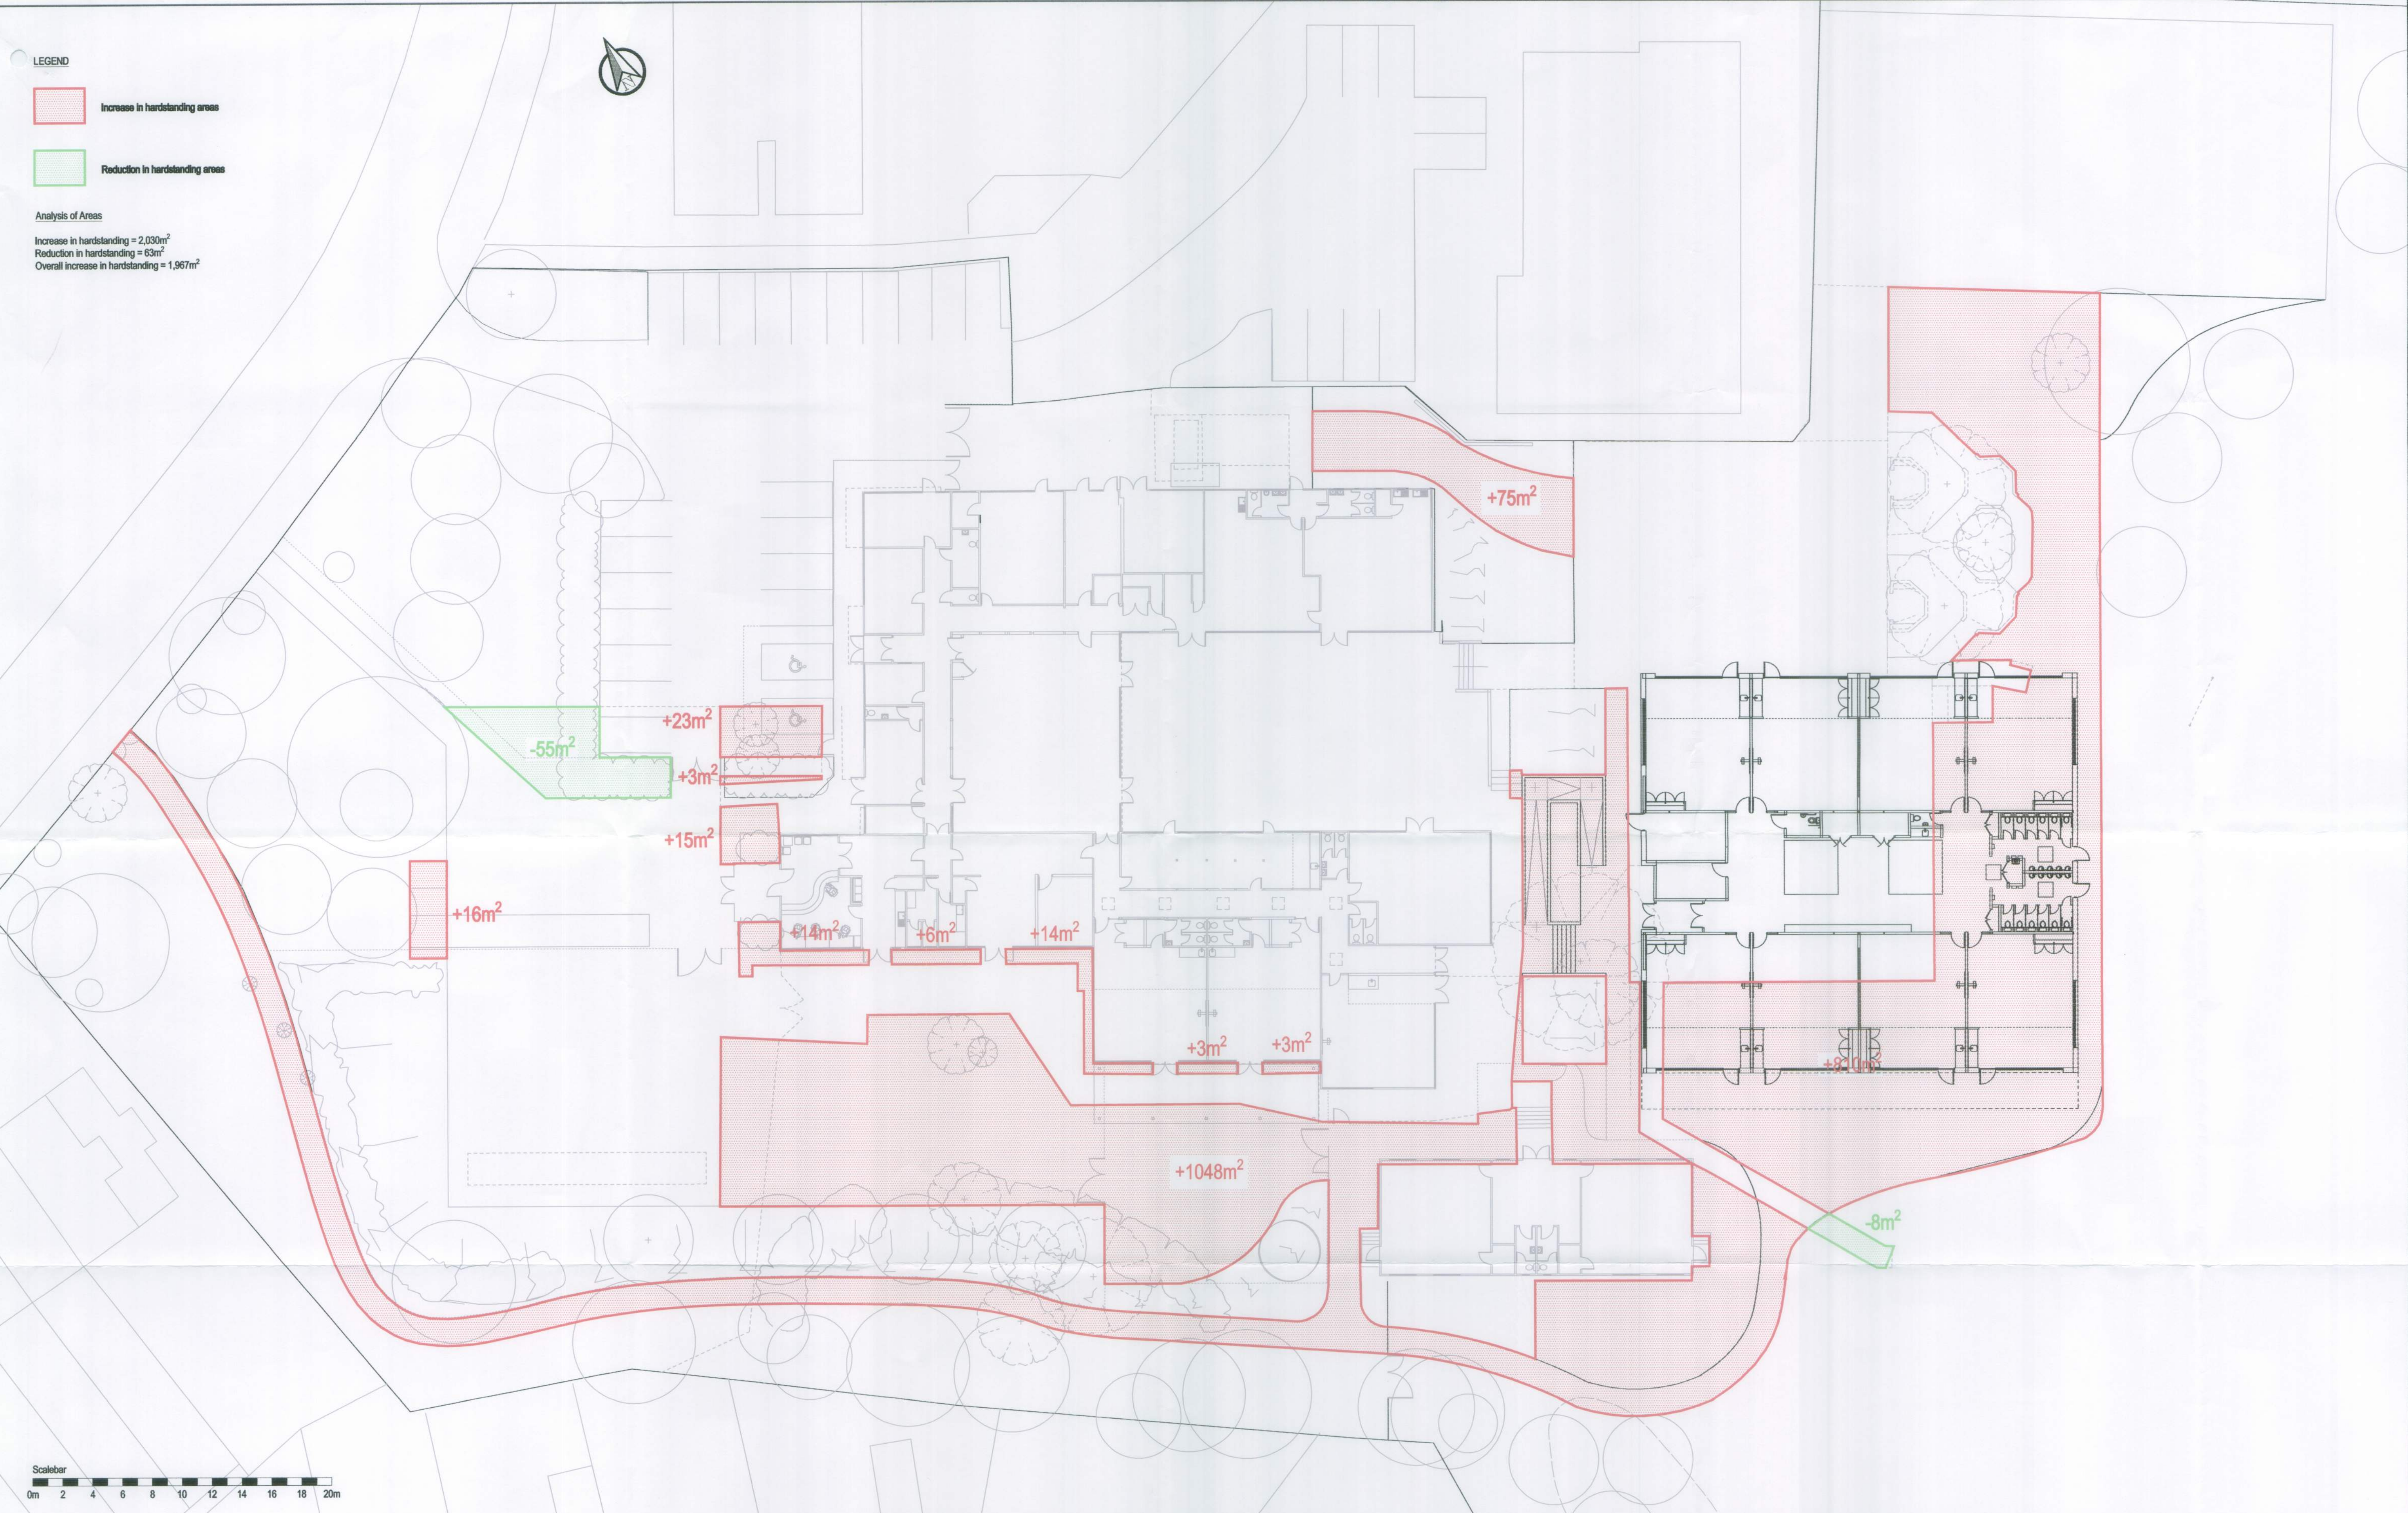

A Emergency access added; footpath alignment amended; car park extension removed.					14.03.13 PTW SF DR					AMENDMENT				
REV					DATE					DRAWN CHKD APPD				

CLIENT		CONSULTANT		DRAWN		SCHEME		DRAWING TITLE	
Hampshire County Council		Engineering CONSULTANCY		PTW		Laburnum Grove Junior School Bognor Regis, West Sussex		Additional impermeable areas	
STUART JARVIS BSc DipTP FCILT MRTPH DIRECTOR OF ECONOMY, TRANSPORT & ENVIRONMENT		CAD		PTW		JOB No. RJ509876		HCC Calplot: 14-Mar-2013 at 8:18am	
CHECKED		SF		APPROVED		SCALE		SHEET No.	
DR		DR		1:200		Feb 2013		R.J509876.002	
REV		DATE		SCALE		SHEET No.		REV	
A		14.03.13		1:200		Feb 2013		A	

HCC		HCC		HCC	
RJ509876.001_002A_003A.dwg		RJ509876.001_002A_003A.dwg		RJ509876.001_002A_003A.dwg	