




NOTES:

1. Do not scale this drawing. Use figured dimensions only, except for Planning purposes.
2. All dimensions must be checked on site by the contractor prior to commencement of work.
3. All construction details are indicative and are to be checked and confirmed on site and any divergences are to be agreed with the Contract Administrator.

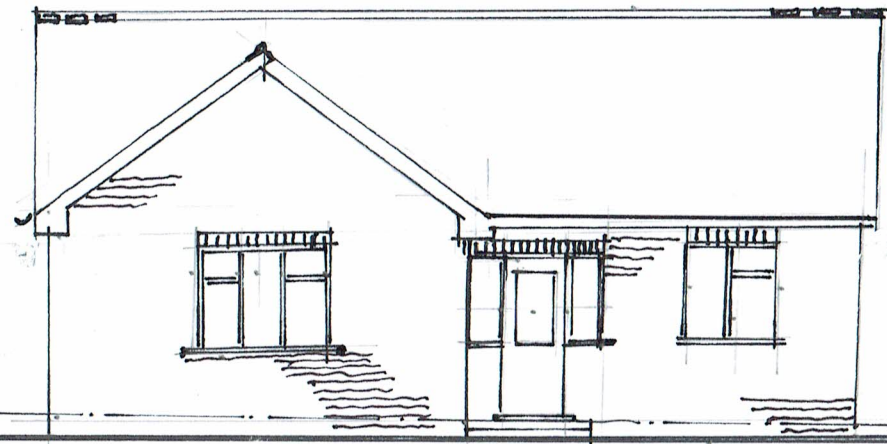

FRONT NORTH ELEVATION


PUMPING
STATION.

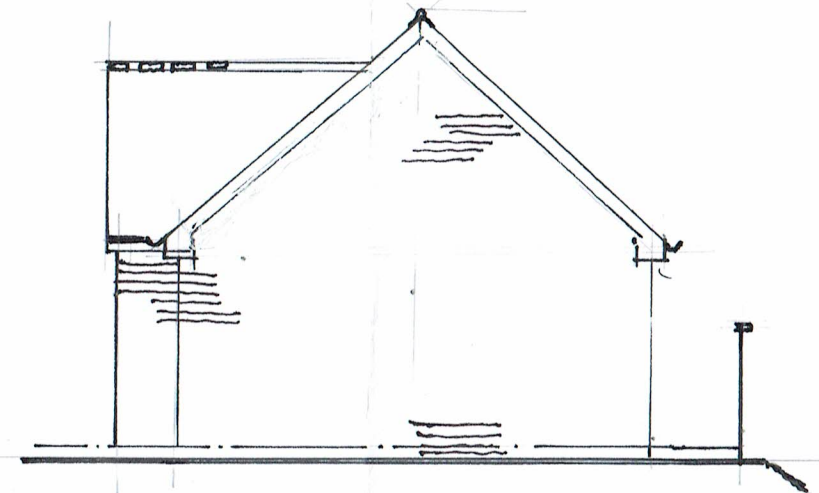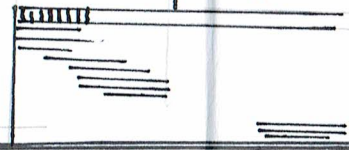

WEST ELEVATION.



SOUTH ELERVATION

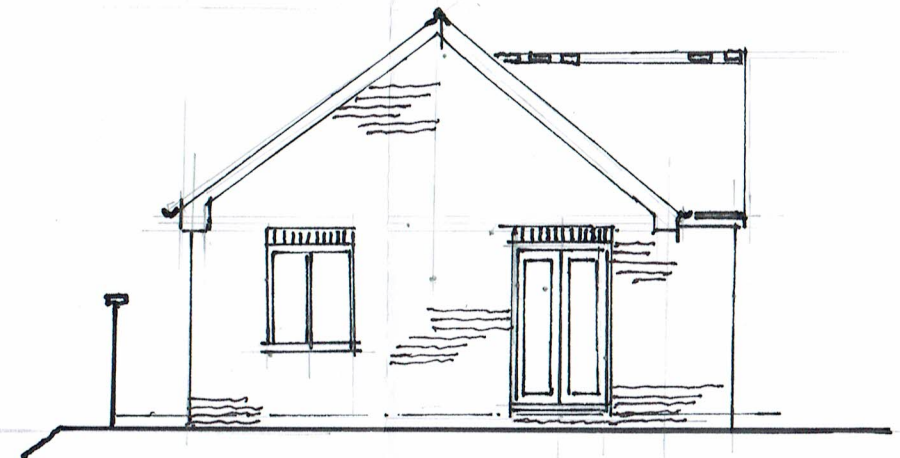

EAST ELERVATION.

MATERIALS:-

PITCHED ROOF AREAS COVERED IN GREY
CONCRETE TILING ON STANOARD ROOF TRUSSES.
WINDOWS & DOORS IN WHITE DOUBLE GLAZED
U.P.V.C. TOGETH WITH WHITE U.P.V.C FASCIAS,
SOFFITS, & R.W. GOODS.
ALL ELEVATIONS IN FACE BRICKWORK WITH
SOLDER COUSE OVER DOORS & WINDOWS.
ALL MATERIALS SUBJECT TO L.A. APPROVAL.

K.E. HILTON & ASSOCIATES

Chartered Structural Engineers

Studio 1
Manor Nursery
Lagness Road
Chichester
PO20 1LJ

Tel/Ans:
Tel/Mob:

01243 771158
07968 333140

E-Mail:

k_e_hilton@yahoo.co.uk

PROPOSED NEW BUNGALOW
ON LAND SOUTH OF
HIGHCROFT CLOSE, BOGNOR

Scale

1:100

drawn by

Date

JUNE 16

checked

KEH

Drawing Number

5070/2

