



Bognor Regis

Date: 15/03/2018

22 London Road
Bognor Regis
PO21 1PY

Rev:




Signscope

24 Leigh Road, Haine Industrial Park, Ramsgate, Kent. CT12 5EU
T: +44 (0)01843 850800
F: +44 (0)01843 853537
E: sales@signscope.com
W: www.signscope.com

BLAZE GROUP



BLAZE MAINTENANCE

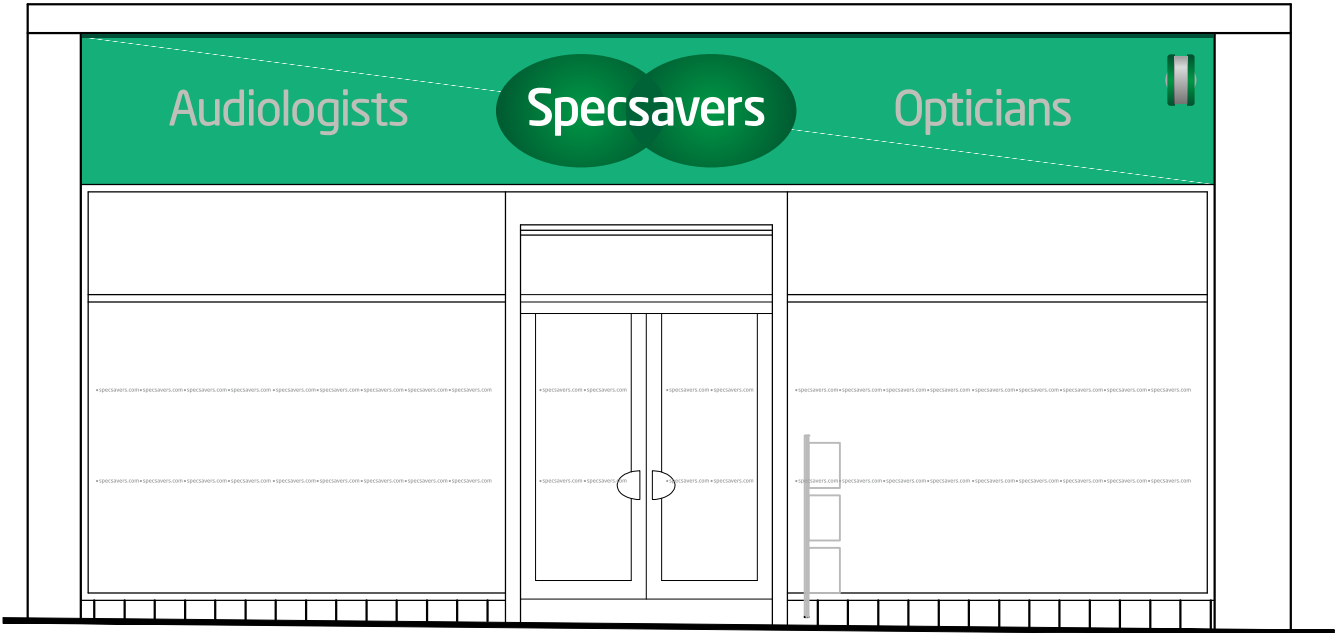

Scale:1:50@A3



Proposed Elevation Photo



ARUN DISTRICT COUNCIL BR/00/18/A

Site Address

22 London Road
Bognor Regis
PO21 1PY

Page Number

2 of 5

Drawn by

MB

Job Number

94311

Date

16/03/18

Revision Notes

Drawing number

94311/2

Signscope

T: +44 (0) 1843 850800 - F: +44 (0) 1843 853537
Email: sales@signscope.com

Item 1

Internally Illuminated Fascia Pod


Featuring moulded fascia pod and push through aluminium sub texts




SITE SURVEY REQUIRED FOR MANUFACTURING SIZES



Internally Illuminated Fascia Pod Detail

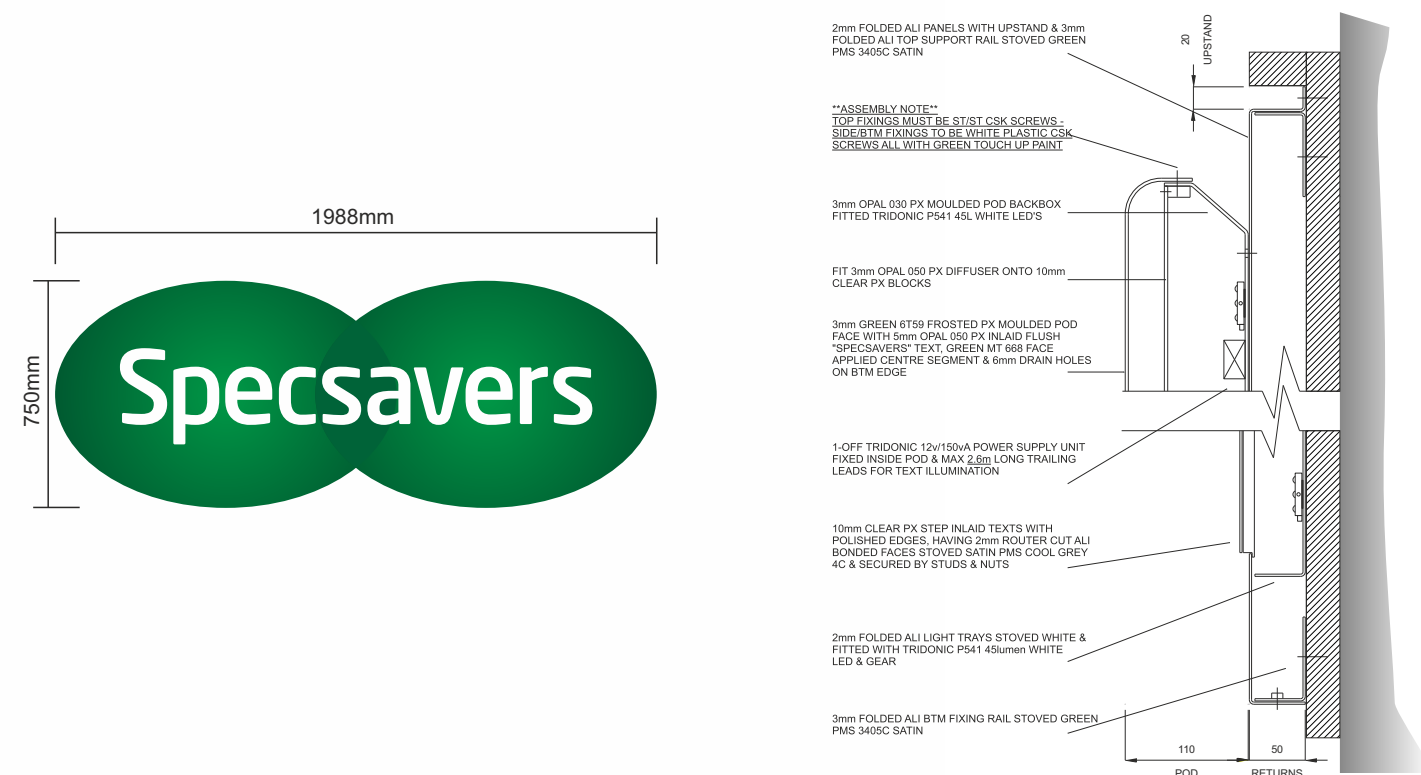

Internally Illuminated Fascia Descriptor

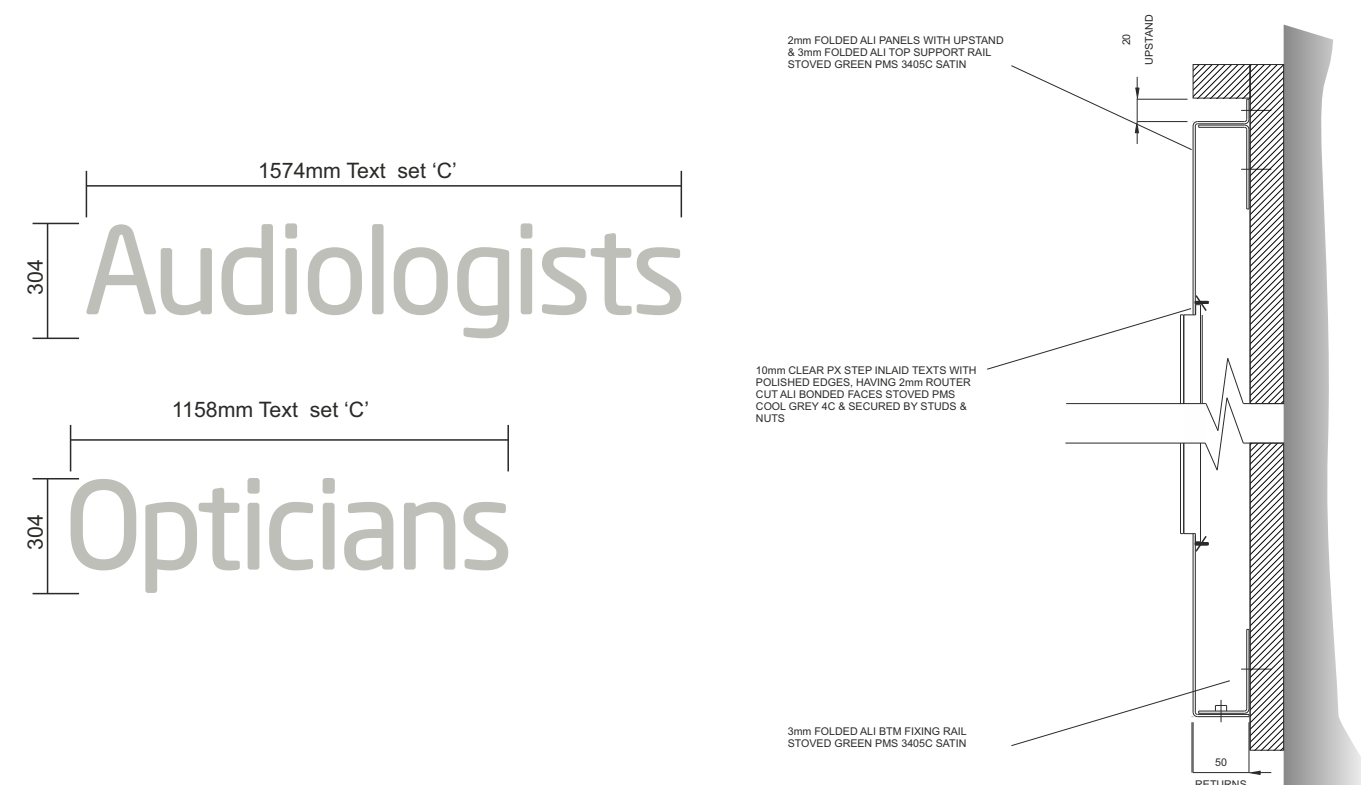

Type 'C' Fascia Pod 1988mm x 750mm

Internally Illuminated Descriptors Text Set 'C'



Site Address
22 London Road
Bognor Regis
PO21 1PY

Page Number
3 of 5

Drawn by
MB

Job Number
94311

Date
16/03/18

Revision Notes

Drawing number
94311/3


Signscope

T: +44 (0) 1843 850800 - F: +44 (0) 1843 853537
Email: sales@signscope.com

Item 2

Internally illuminated projection sign

Featuring moulded acrylic logo panel with inlaid 'Specsavers' acrylic text.

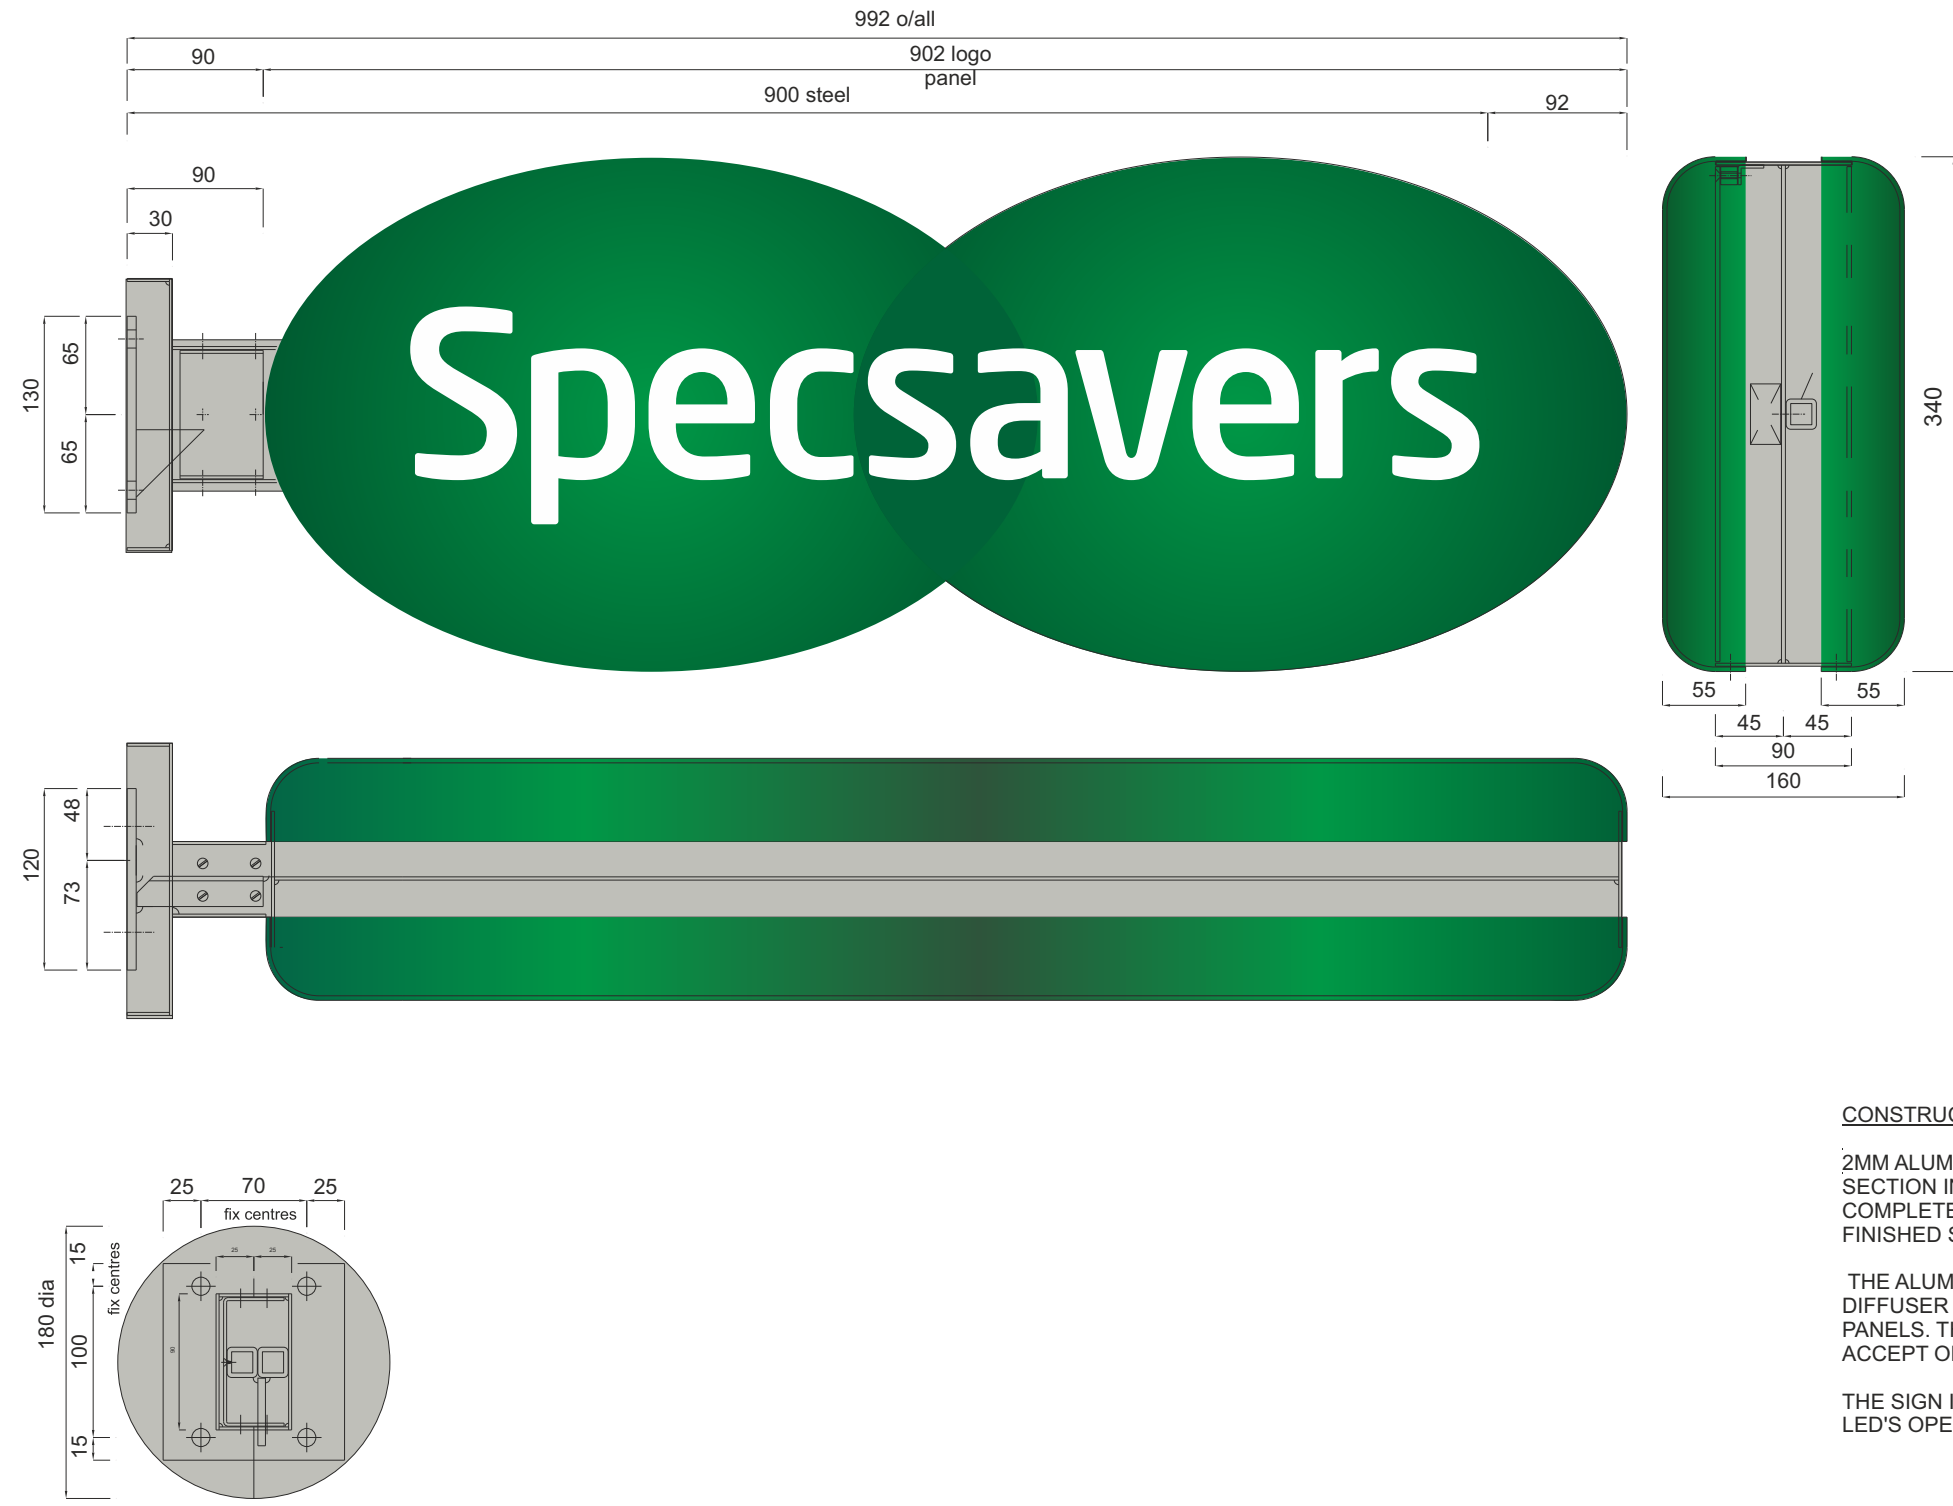


- PMS 3405C
- Green 6T59 Frosted Perspex
- PMS 3415C
- PMS Cool Grey 4C

CONSTRUCTION

2MM ALUMINIUM CARCASE FORMED & WELDED TO CREATE A 'T' SECTION INCORPORATING A STEEL ARM & FIXING PLATE, COMPLETE WITH A CIRCULAR 2MM ALUMINIUM SPLIT HOUSING, FINISHED SATIN PMS COOLGREY 4C

THE ALUMINIUM CARCASE IS TO ACCEPT FLAT 3MM OPAL 050 DIFFUSER PANELS AND MOULDED 3MM GREEN 6T59 FROSTED PANELS. THE MOULDED PANELS ARE TO BE LASER CUT TO ACCEPT OPAL 050 TEXT SPECSAVERS.

THE SIGN IS FULLY ILLUMINATED BY 68 TRIDONIC P541 41LM LED'S OPERATED BY ONE SLIM TYPE 60 V/A DRIVER

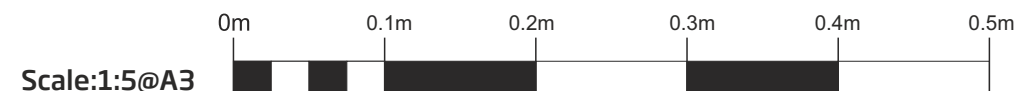


Site Address	Page Number	Job Number	Revision Notes
22 London Road Bognor Regis PO21 1PY	4 of 5	94311	
	Drawn by	Date	Drawing number
	MB	16/03/18	94311/4


Signscope

T: +44 (0) 1843 850800 - F: +44 (0) 1843 853537
Email: sales@signscope.com

27 •specsavers.com•specsavers.com•specsavers.com
Scale 1:5@A3

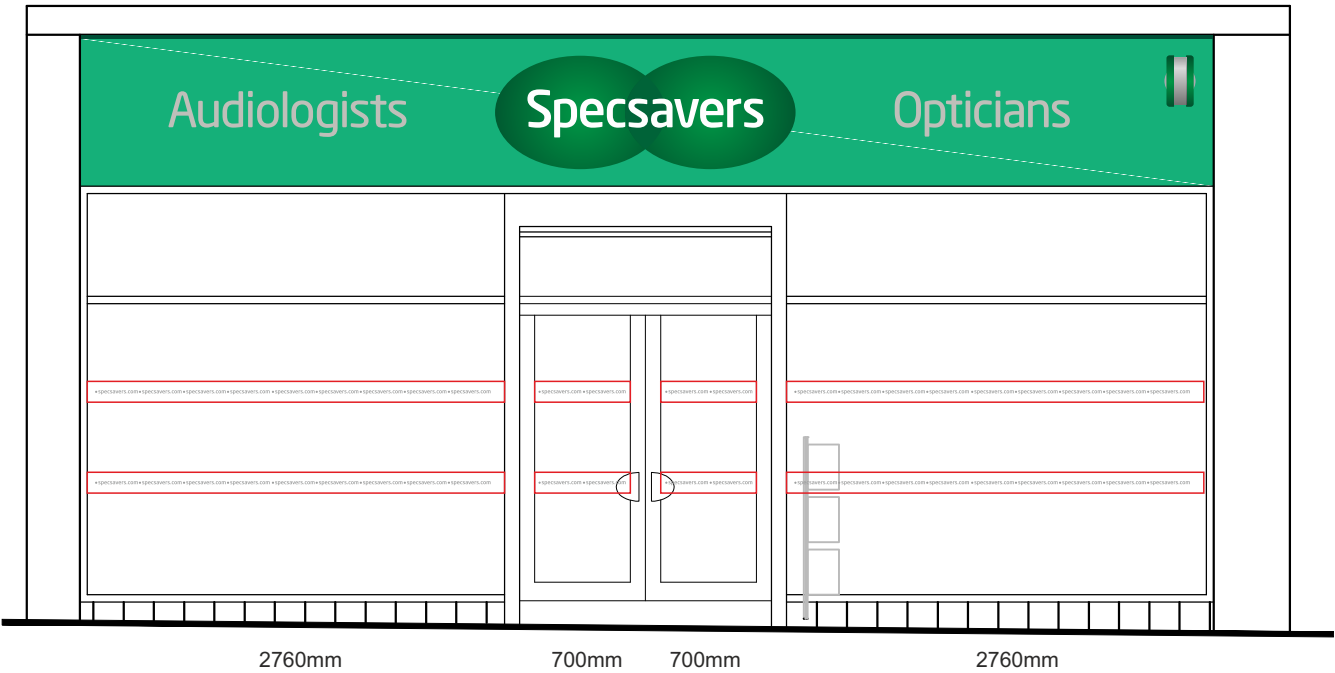

Manifestation Layout

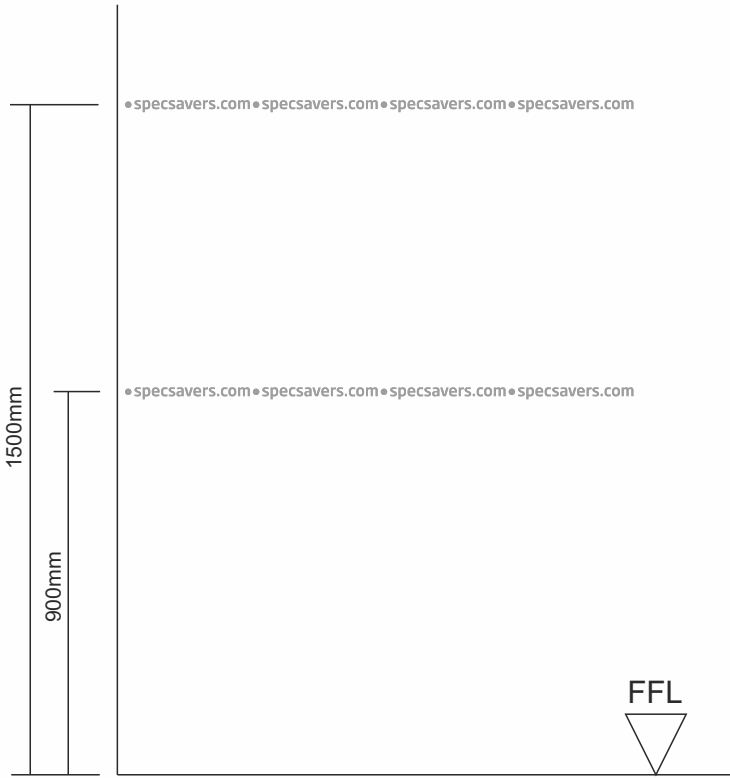

Site Address

22 London Road
Bognor Regis
PO21 1PY

Page Number

5 of 5

Drawn by

MB

Job Number

94311

Date

16/03/18

Revision Notes

Drawing number

94311/5

Signscope

T: +44 (0) 1843 850800 - F: +44 (0) 1843 853537
Email: sales@signscope.com