




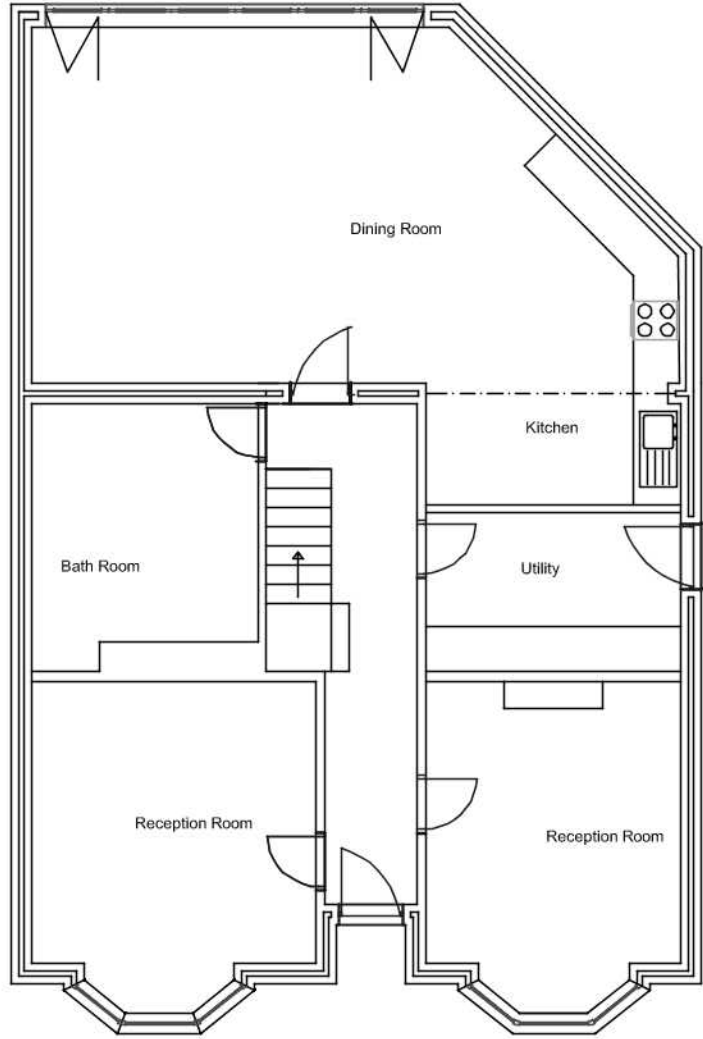

Ground Floor Layout

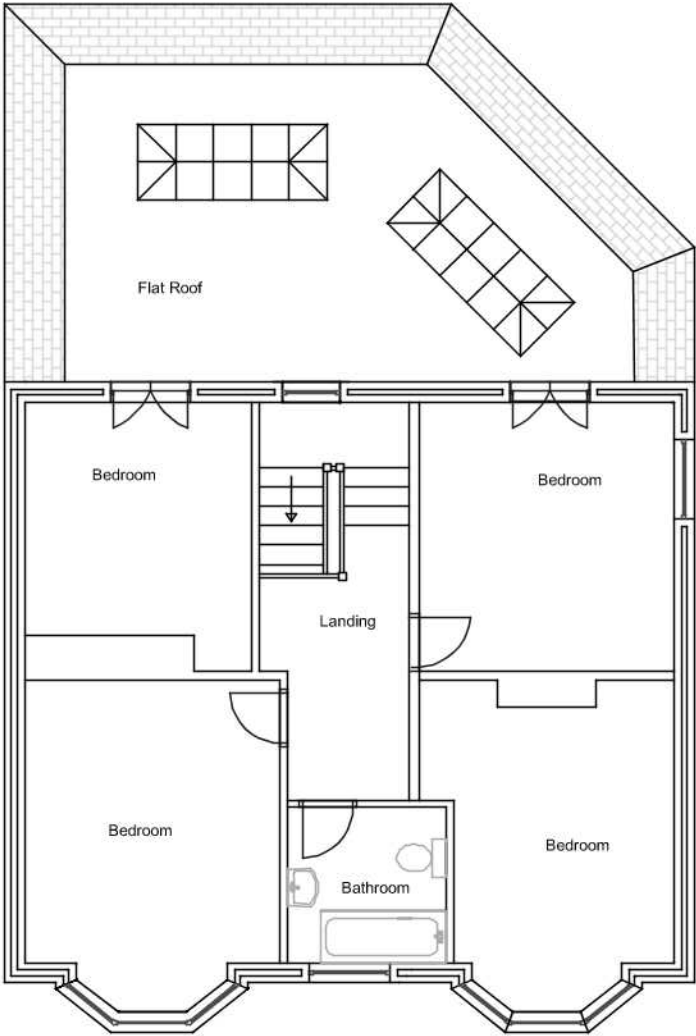

First Floor Layout

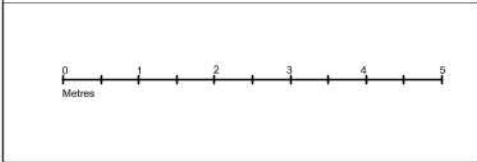

Rev	By	Description	Date	Client Mr M Milburn		Status Approval	
AJS DESIGN SOLUTIONS 80 Whyke Lane Chichester West Sussex PO19 7PD T: 07834 316 010 E: enquiries@ajsdesignsolutions.co.uk				Project	Brookland Villa, Shripney Road Bognor Regis, West Sussex	Scale	1:100
						Date	6th December 19
						Job No.	may 05/17
						Drawn By	AJS
				Drawing Title	Proposed Layout	Drawing No.	2
						Revision	B
THIS DRAWING IS SUBJECT TO COPYRIGHT AND SHOULD THEREFORE NOT BE REPRODUCED WITHOUT PRIOR CONSENT OF AJS DESIGN SOLUTIONS.							