



NISSAN
Yeomans
1 Arun Business Park
Shripney Road
Bognor Regis PO22 9SX
UK



Site Plan



NISSAN Yeomans
1 Arun Business Park
Shripney Road
Bognor Regis PO22 9SX



A3

This document is our property
and can not be reproduced
or communicated to third parties
without our authorization.

Nissan
Bognor Regis
Yeomans
16.03.18 - v4.1 - MG
2/7



ROUSSEAU
BP1 - 76550 Offranville
Tel : 02 32 06 33 33
Fax : 02 32 06 33 34
rousseau@rousseau-sa.fr

ROUSSEAU

Detailed plan



1 North facade
- Silver fascia back panel, size 5

4 East facade

2 Main facade
- Nissan Wordmark Sign, size 5
- Nissan red Tablet, size 5
- Silver fascia back panel, size 5
- Dealer Name Sign, size 5

5 Pylon, size 2

3 South facade
- Nissan secondary red Tablet, size 5
- Silver fascia back panel, size 5
- Nissan Wordmark Sign, size 5

6 Directional Sign, size 2



A3

This document is our property
and can not be reproduced
or communicated to third parties
without our authorization.

Nissan
Bognor Regis
Yeomans
16.03.18 - v4.1 - MG
3/7




ROUSSEAU
BP1 - 76550 Offranville
Tel : 02 32 06 33 33
Fax : 02 32 06 33 34
rousseau@rousseau-sa.fr



General view

North facade/Main facade/Pylon

1 2 5 North facade / Main facade / Pylon - Before

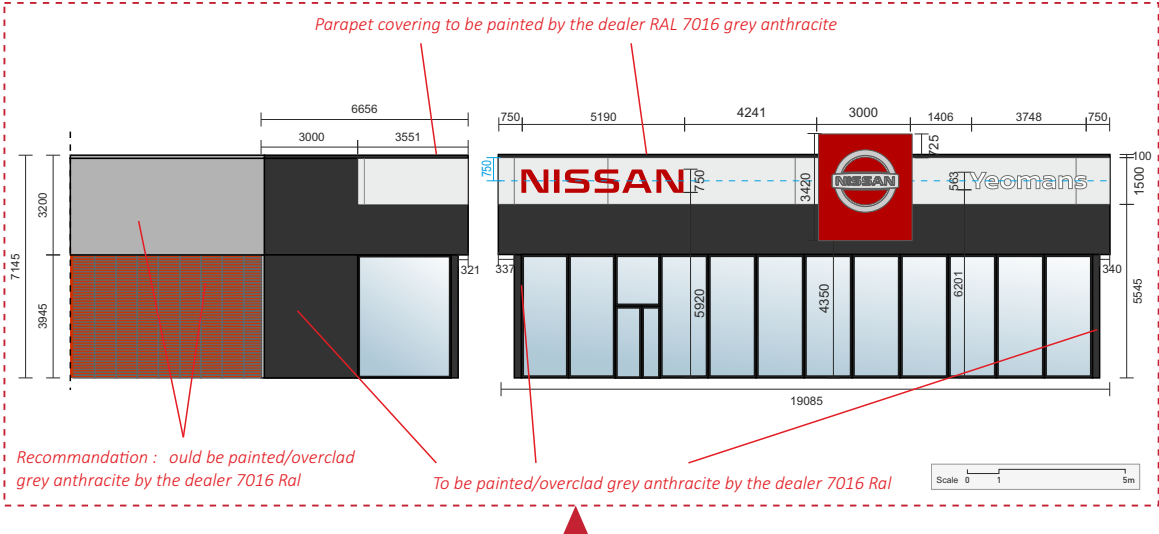

Afer



A3

This document is our property
and can not be reproduced
or communicated to third parties
without our authorization.


Nissan
Bognor Regis
Yeomans
16.03.18 - v4.1 - MG
4/7




ROUSSEAU
BP1 - 76550 Offranville
Tel : 02 32 06 33 33
Fax : 02 32 06 33 34
rousseau@rousseau-sa.fr

ROUSSEAU


3 South facade - Before

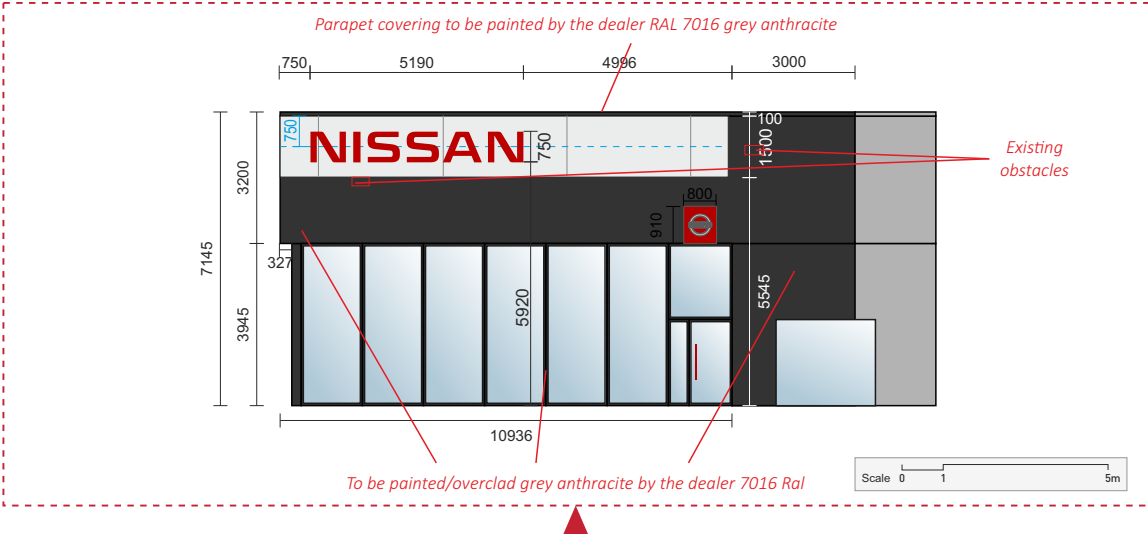

Afer

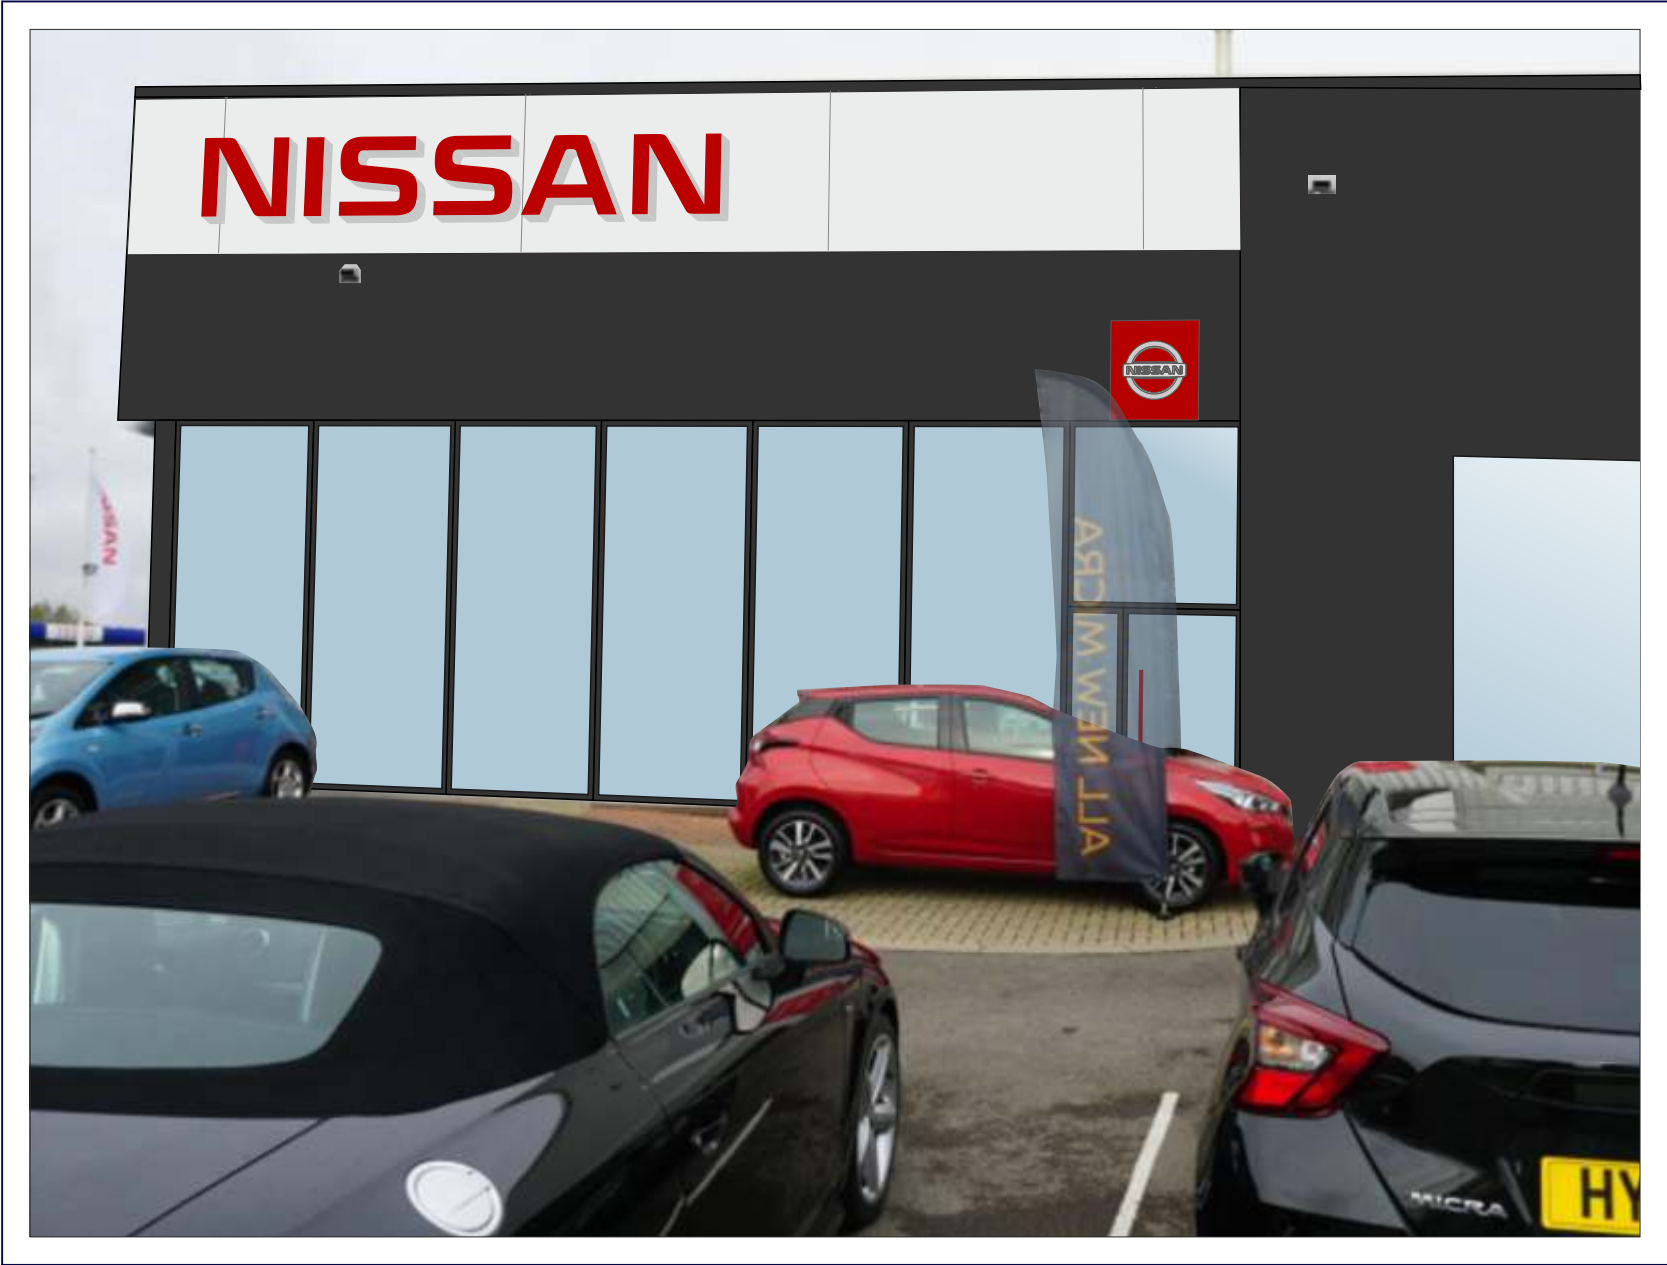

4 6 East facade / Directional Sign - Before

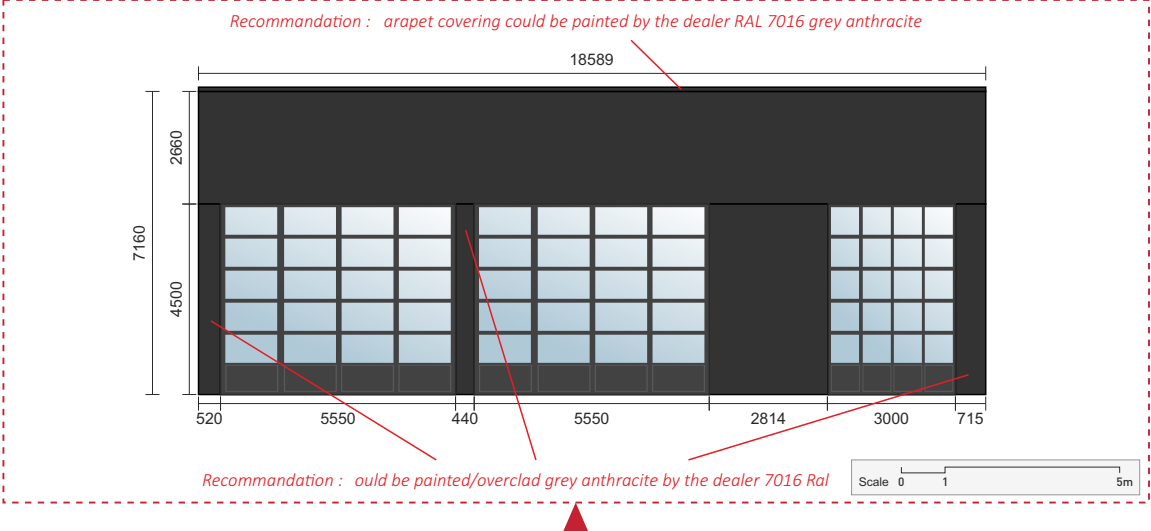

Afer



A3

This document is our property
and can not be reproduced
or communicated to third parties
without our authorization.








Nissan
Bognor Regis
Yeomans
16.03.18 - v4.1 - MG
6/7



ROUSSEAU
BP1 - 76550 Offranville
Tel : 02 32 06 33 33
Fax : 02 32 06 33 34
rousseau@rousseau-sa.fr



Technical drawings

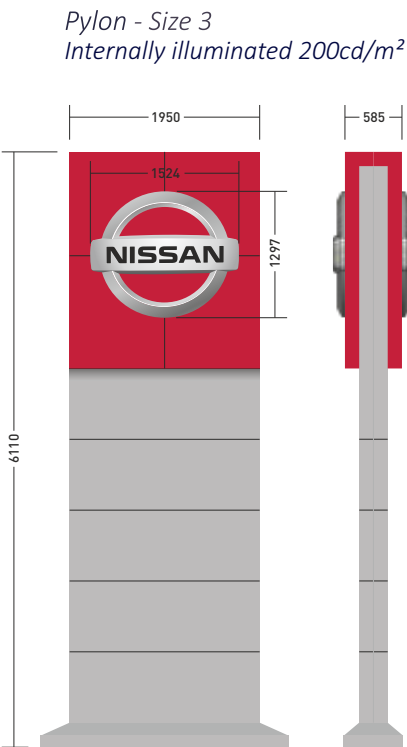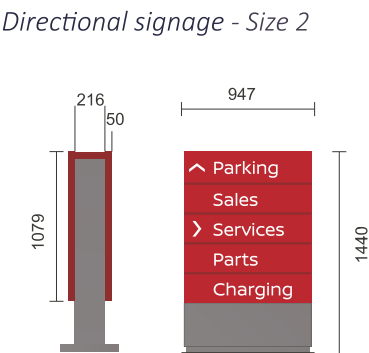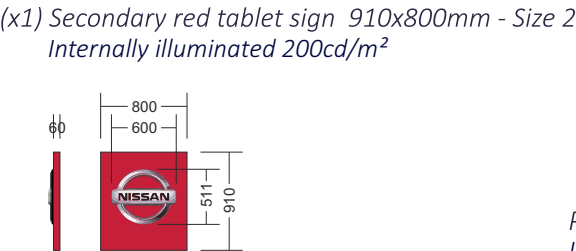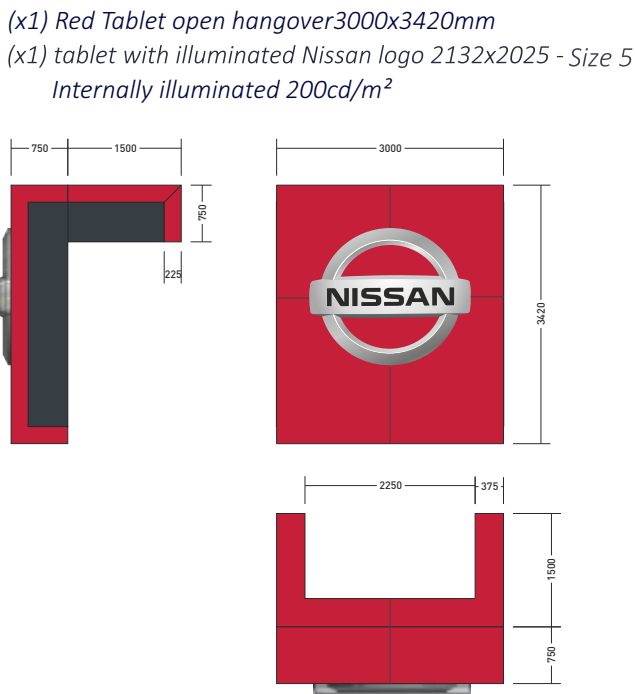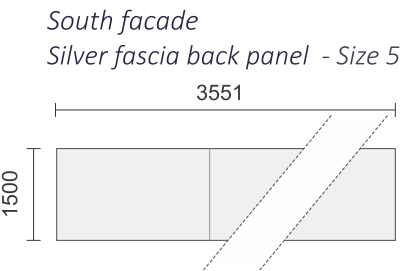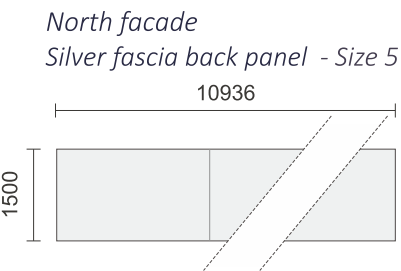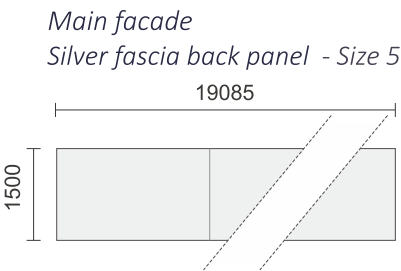

Quant.	Item	Line	Size	Ref	Dimension
1	Red 3D Tablet	22	5	4.22	3m42x3m
1	Red tablet Hang Over	28	5	4.28	2m25x3m00
1	Secondary signage Entry element	113	2	4.113	0.8x0.91m
33.57	Backpanels	55	5	4.55	x1m50
2	Nissan brand wordmark	85	5	4.85	0.75m (height)
1	Dealer Name letters	93	5	4.93	0.5625m (height)
1	Pylon sign with red Nissan	108	3	4.108	6m11x1m95
1	Direction Sign	118	2	4.118	1.44x0.947m



A3

This document is our property
and can not be reproduced
or communicated to third parties
without our authorization.

Nissan
Bognor Regis
Yeomans
16.03.18 - v4.1 - MG
7/7



ROUSSEAU
BP1 - 76550 Offranville
Tel : 02 32 06 33 33
Fax : 02 32 06 33 34
rousseau@rousseau-sa.fr

