







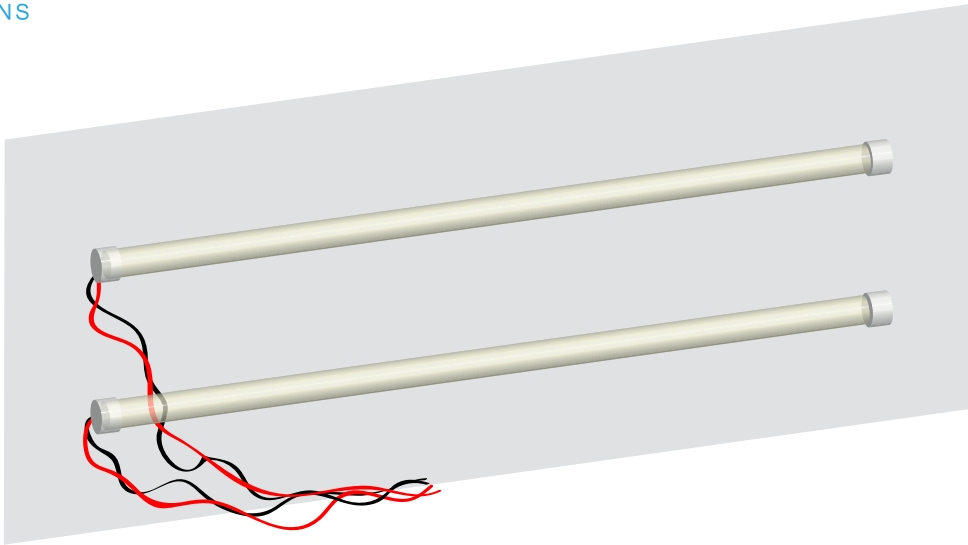


Internal view of lighting panel

Aluminium composite pan sign with 15mm opal acrylic push through letters powered by LED Light tubes. Acrylic back panel is bonded inside the pan face for the push through letters to be bonded using an industrial strength acrylic adhesive.

Signage Detail: Facia

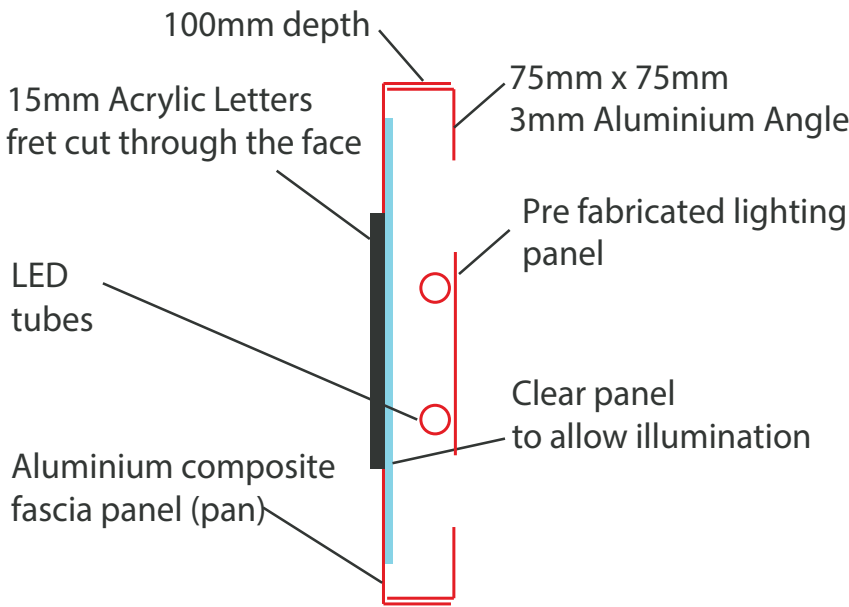


Signage Detail: Projecting Sign

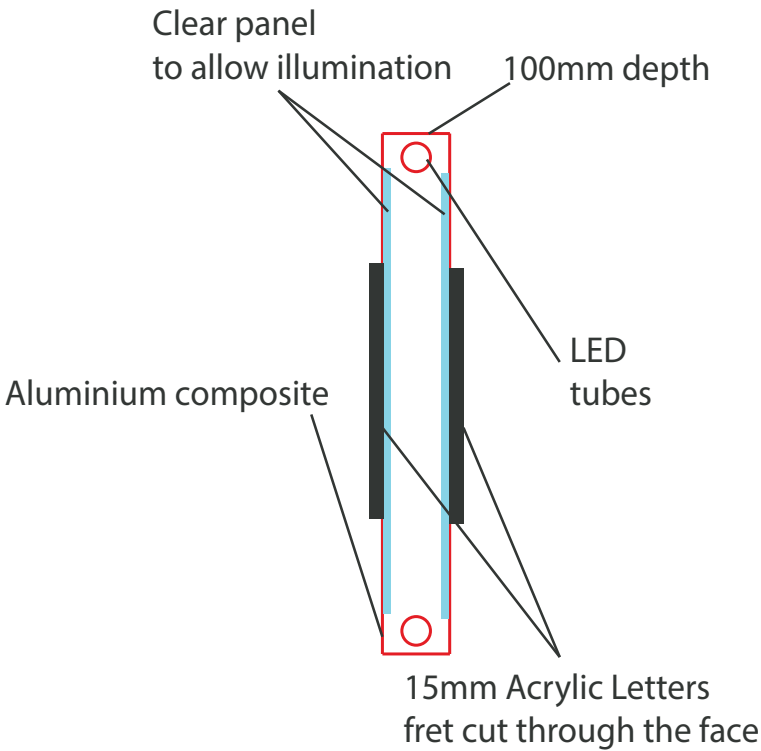

**Artwork is for a visual purpose only and for a detailed manufacturing method...
Scale is not accurate and is not to be measured from.**

Example Signage and Sizes

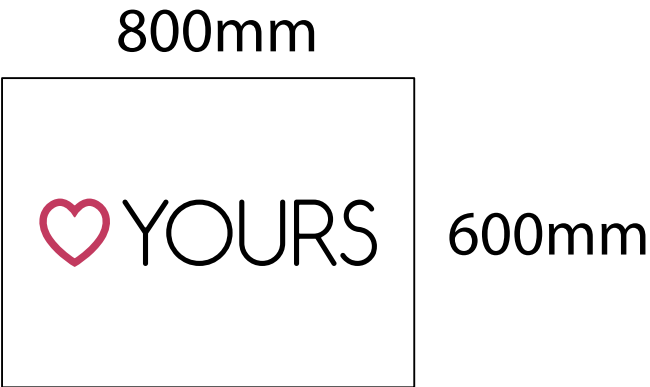

Double sided projecting sign

(410mm)

