


1:500 Block plan showing the projecting sign
Size is 800 mm high x 600 mm Long x 100 mm depth.

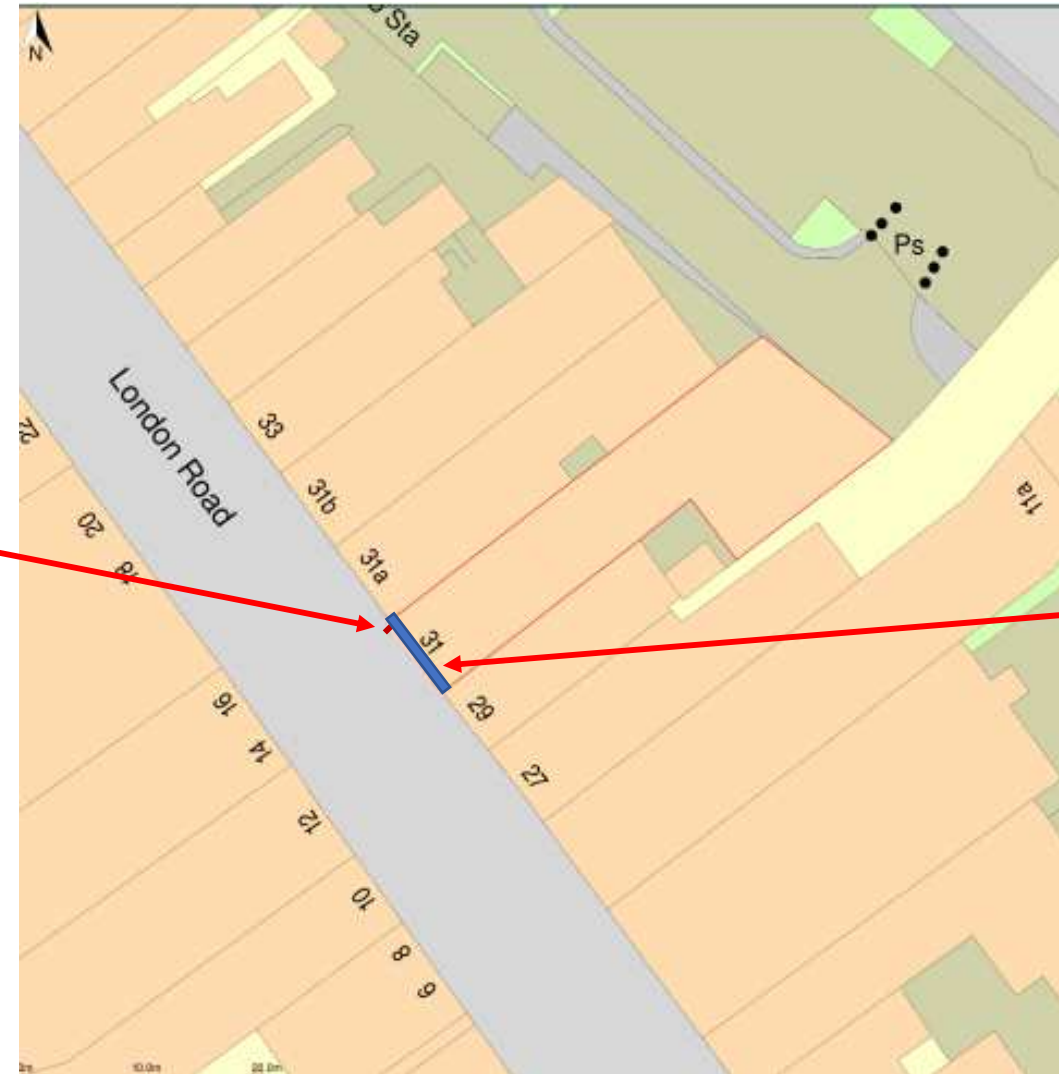

Area showing the fascia sign
2440 mm long x 1000 mm high x 100 mm depth on block plan 1:500

Proposed projecting sign on new signage



Existing Projecting sign on old signage

