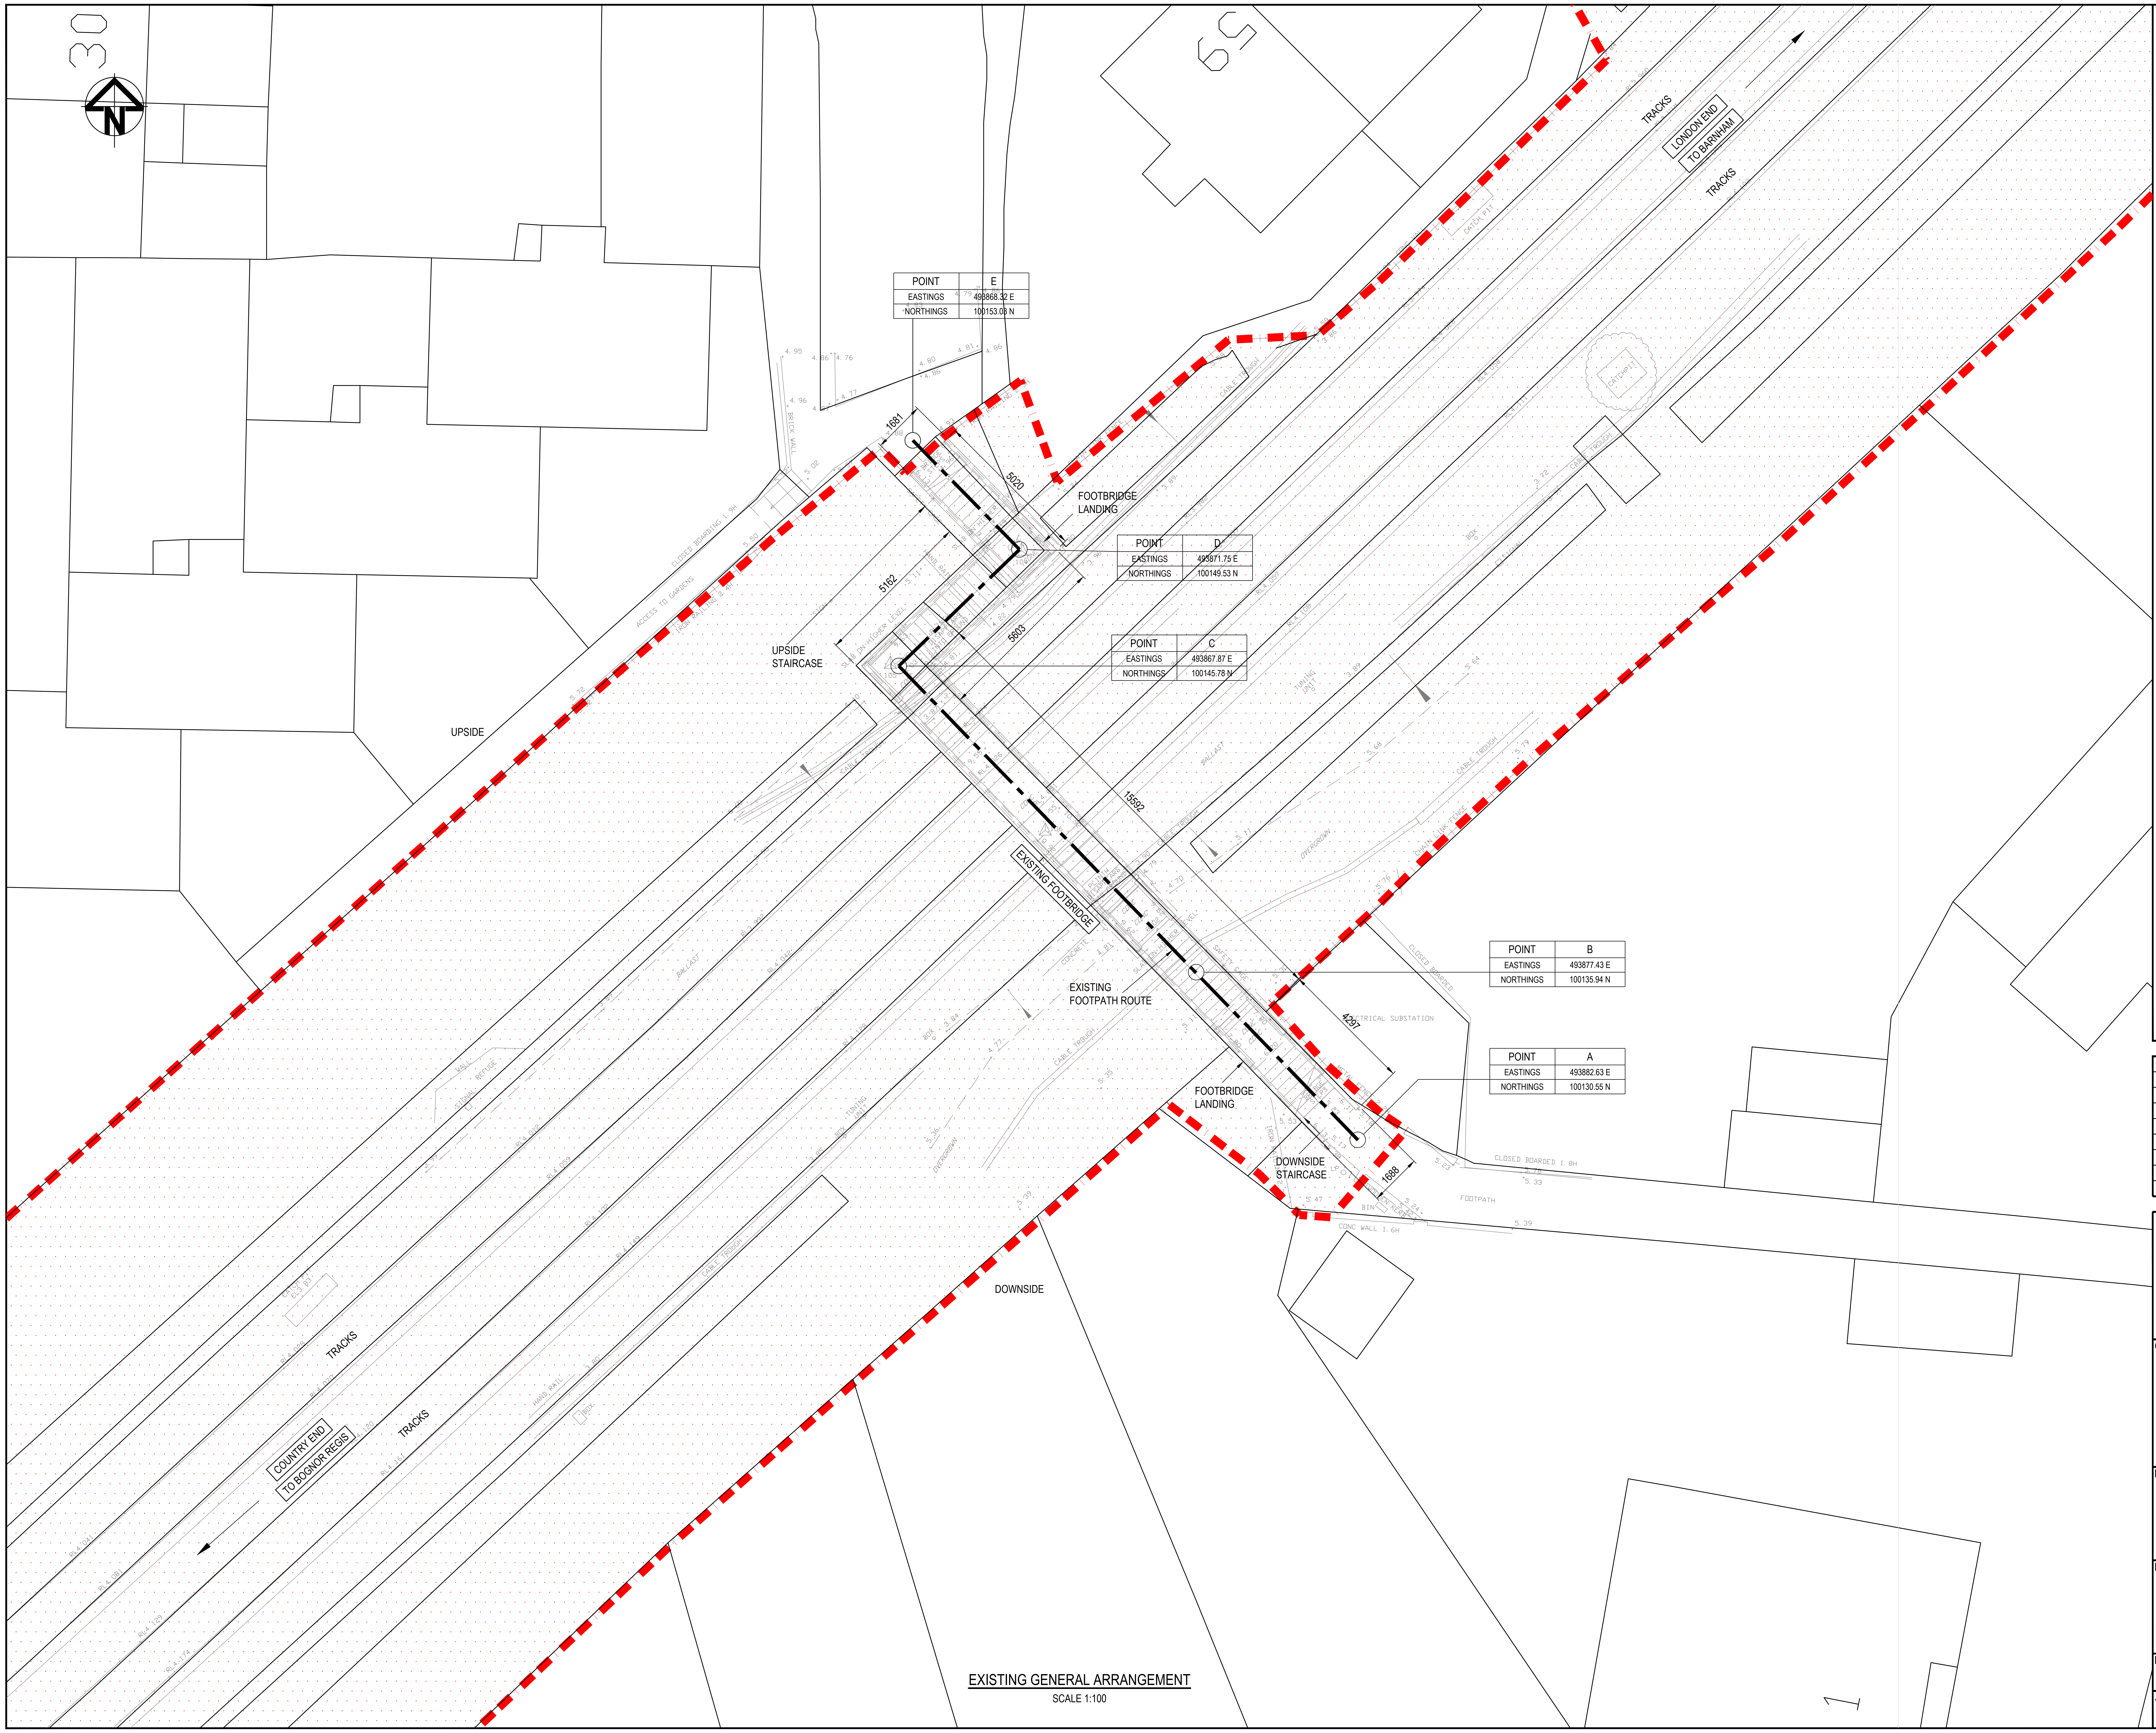

POINT	E
EASTINGS	493868.32 E
NORTHINGS	100153.03 N

POINT	D
EASTINGS	493871.75 E
NORTHINGS	100149.53 N

POINT	C
EASTINGS	493867.87 E
NORTHINGS	100145.78 N

POINT	B
EASTINGS	493877.43 E
NORTHINGS	100135.94 N

POINT	A
EASTINGS	493882.63 E
NORTHINGS	100130.55 N

EXISTING GENERAL ARRANGEMENT
SCALE 1:100

100mm ON ORIGINAL DRAWING

GENERAL NOTES

1. ALL DIMENSIONS ARE IN MILLIMETRES UNLESS NOTED OTHERWISE.
2. ALL LEVELS ARE IN METRES ABOVE ORDNANCE DATUM UNLESS NOTED OTHERWISE.
3. ALL DIMENSIONS AND LEVELS SHALL BE CHECKED ON SITE PRIOR TO ANY WORKS BEING PUT IN HAND.
4. THE CONTRACTOR IS RESPONSIBLE FOR THE STABILITY OF THE EXISTING STRUCTURE AT ALL TIMES DURING THE WORKS.
5. THIS DRAWING SHALL BE READ IN CONJUNCTION WITH ALL OTHER CONTRACT DRAWINGS AND RELEVANT STRUCTURAL SPECIFICATIONS.
6. ANY DISCREPANCIES BETWEEN THE INFORMATION GIVEN SHALL BE BROUGHT TO THE ATTENTION OF THE ENGINEER AS SOON AS POSSIBLE.

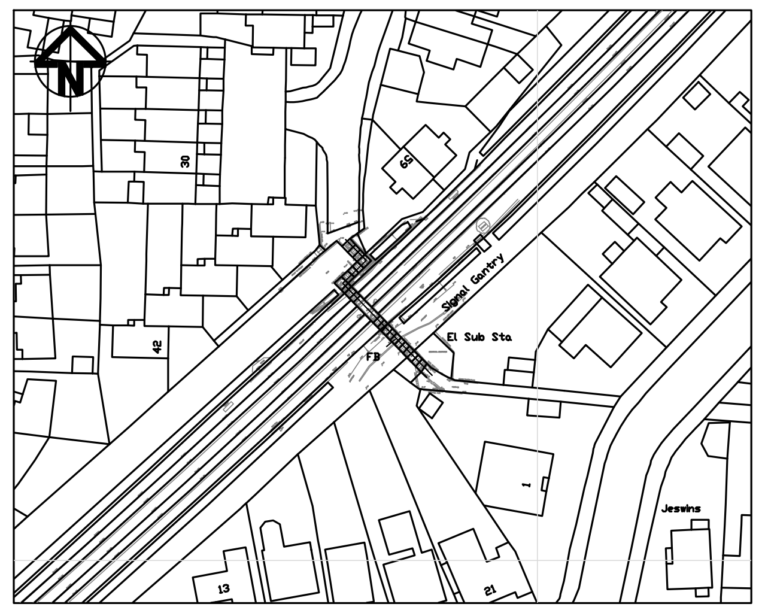

LOCATION PLAN
SCALE 1:1250

Key:

🟥 - - -	NETWORK RAIL BOUNDARY

PLANNING

REV	AMENDMENT	DRN	CHK	APP	DATE
P01	FOR PLANNING	AR	DAO	GB	21/08/19

Crouch Waterfall
Suite 5.01
Network House
Basing View
Basingstoke
RG21 4HG

Tel 01483 425 314
office@crouchwaterfall.co.uk

CROUCH WATERFALL

CLIENT

DYER & BUTLER

PROJECT TITLE

IVY LANE
ELR: BBR MILEAGE : 025m 32.5ch

DRAWING TITLE

EXISTING GENERAL ARRANGEMENT

DRAWN	CHK	APP	DATE	SCALE
AR	DAO	GB	AUG 19	AS SHOWN @ A1

JOB NUMBER	DRAWING NUMBER	REVISION
18-264G	011	P01

ARUN DISTRICT COUNCIL BR/81/20/RAI