


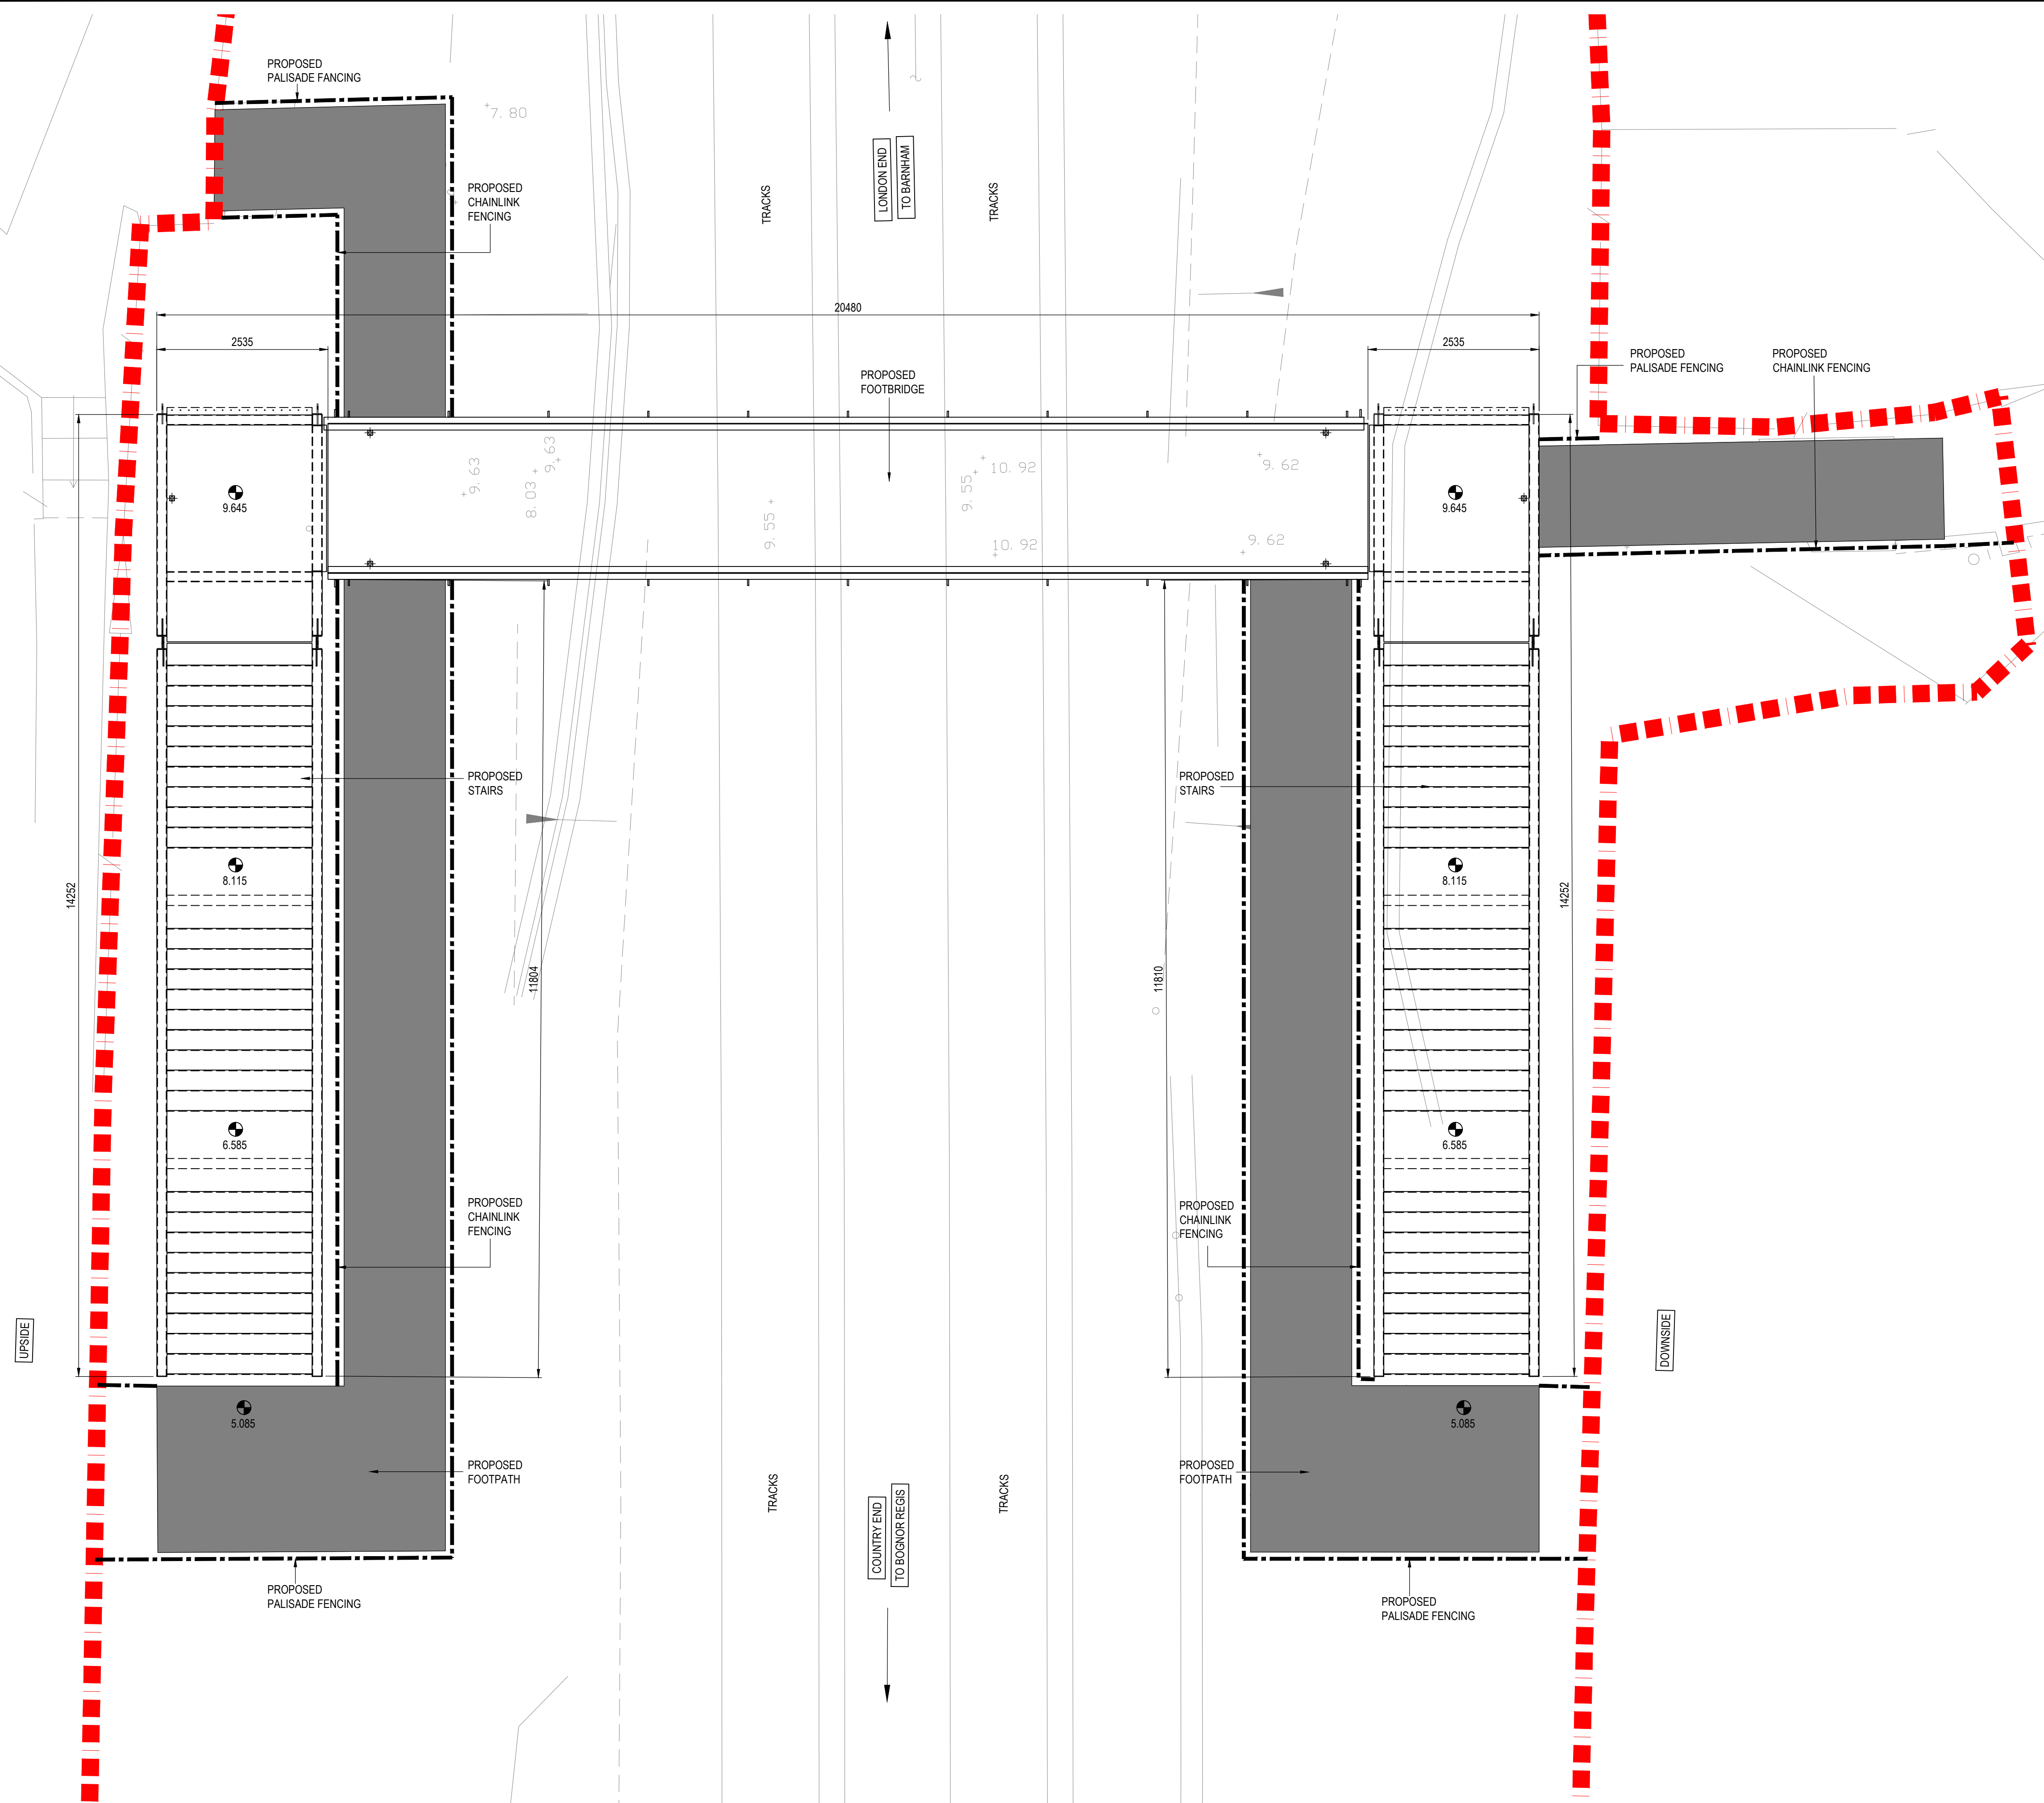

DRAWN AR	CHK DAO	APP GB	DATE AUG 19	SCALE AS SHOWN @ 1/8" = 1'-0"
JOB NUMBER 18-264G		DRAWING NUMBER 022		REVISION P01