


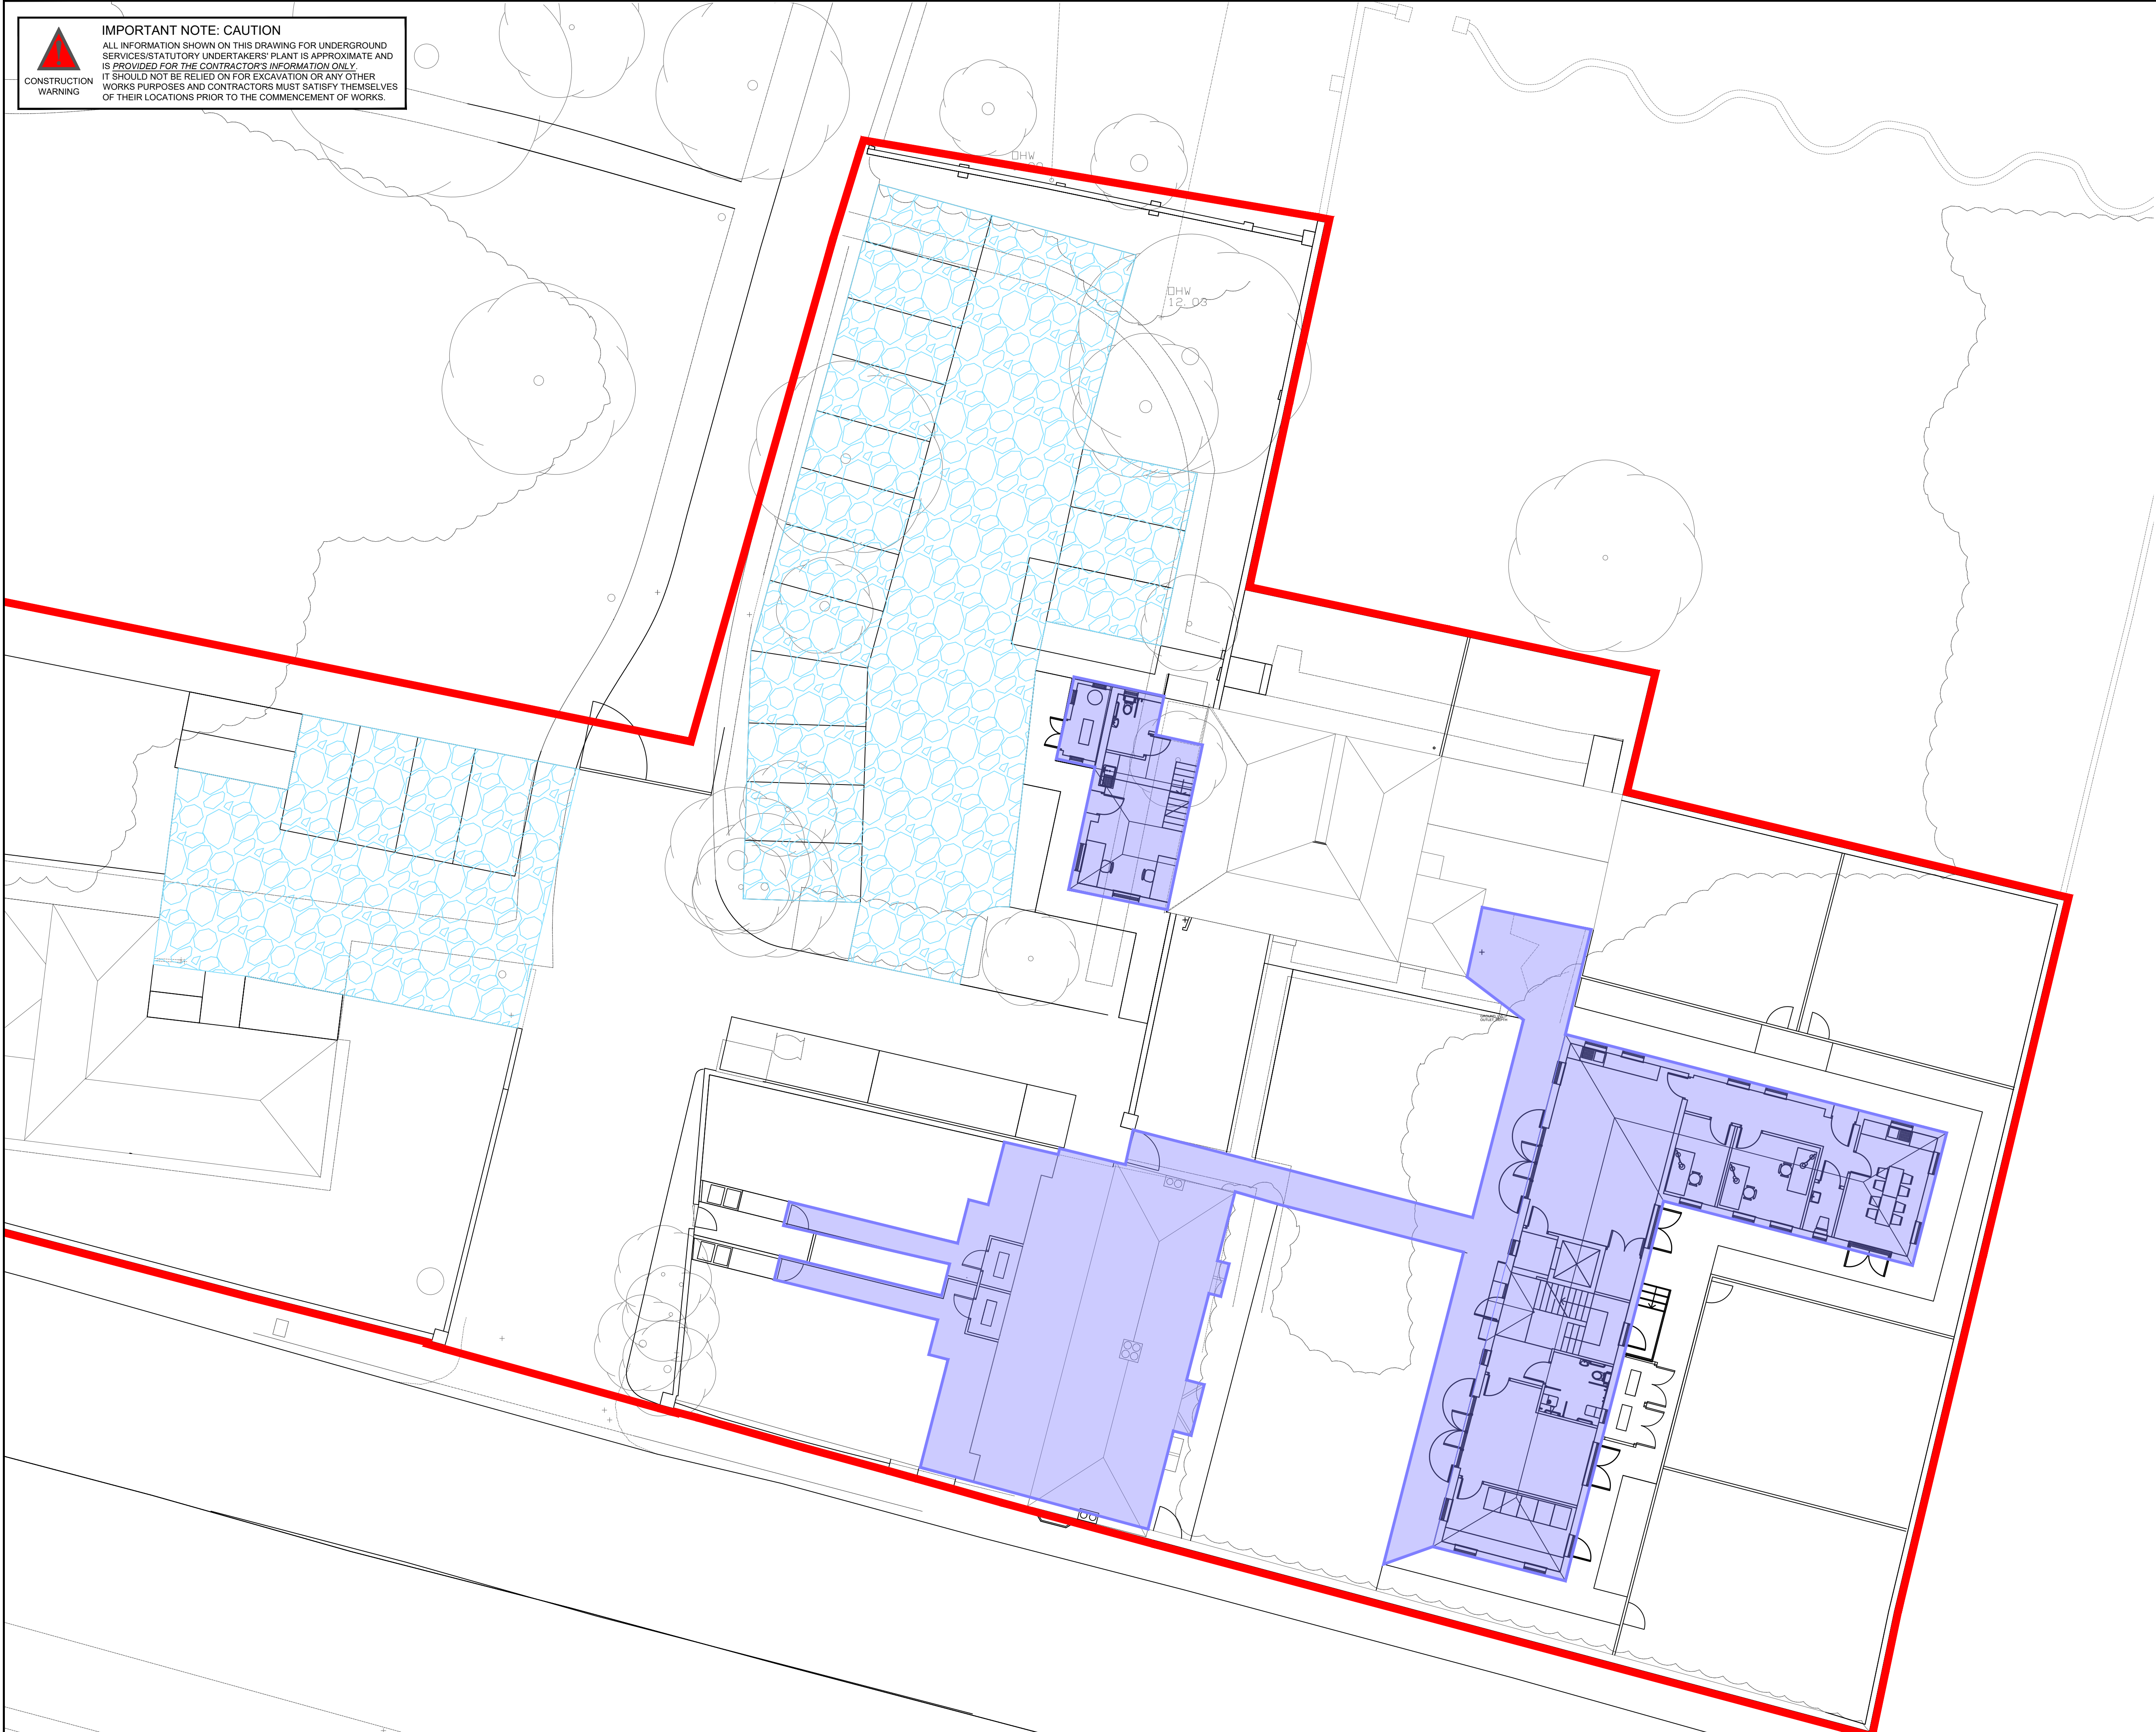

IMPORTANT NOTE: CAUTION
ALL INFORMATION SHOWN ON THIS DRAWING FOR UNDERGROUND SERVICES/STATUTORY UNDERTAKERS PLANT IS APPROXIMATE AND IS PROVIDED FOR THE CONTRACTOR'S INFORMATION ONLY. IT SHOULD NOT BE RELIED ON FOR EXCAVATION OR ANY OTHER WORKS PURPOSES AND CONTRACTORS MUST SATISFY THEMSELVES OF THEIR LOCATIONS PRIOR TO THE COMMENCEMENT OF WORKS.


- NOTES:**
1. THIS DRAWING SHOULD BE READ IN CONJUNCTION WITH ALL OTHER RELEVANT ARCHITECT AND ENGINEERING DETAILS, DRAWINGS AND SPECIFICATIONS.
 2. ANY DISCREPANCIES SHOULD BE REPORTED TO THE ARCHITECT AND/OR ENGINEER IMMEDIATELY, SO THAT CLARIFICATION CAN BE SOUGHT PRIOR TO THE COMMENCEMENT OF WORK.

LEGEND

HARD SURFACE AREAS DRAINING TO ATTENUATION TANK

PERMEABLE SURFACE AREA

LOCATION: HARD SURFACE
AREA m²: 453.03
AREA ha: 0.045
FLOW RATE: 6.29

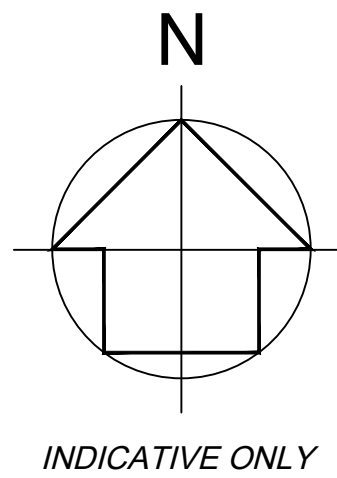

REV		DATE		FIRST ISSUE		SPB	
REV		DATE		DESCRIPTION		ISSUED	
CLIENT FALCON HOMES							
ARCHITECT SLOANE & BROWN							
PROJECT TITLE UPPER BOGNOR ROAD BOGNOR REGIS WEST SUSSEX							
DATE OF FIRST ISSUE MAR 2022				SCALE @ A1 1:125		SCALE @ A3 1:250	
PROJECT TECHNICIAN / ENGINEER M.LOADER				PROJECT LEAD ENGINEER S.BAKER			
DRAWING TITLE HARD PAVED AREAS DIAGRAM							
BAKER AND ASSOCIATES w: www.Baker-AssociatesLtd.co.uk e: enquires@Baker-AssociatesLtd.co.uk t: 023 8129 0229 Wessex House Upper Market Street Eastleigh Hampshire SO50 9FD							
DRAWING NUMBER P1847-BAK-XX-XX-DR-C-510							
PROJECT STATUS S2 ISSUED FOR INFORMATION						REVISION P01	