




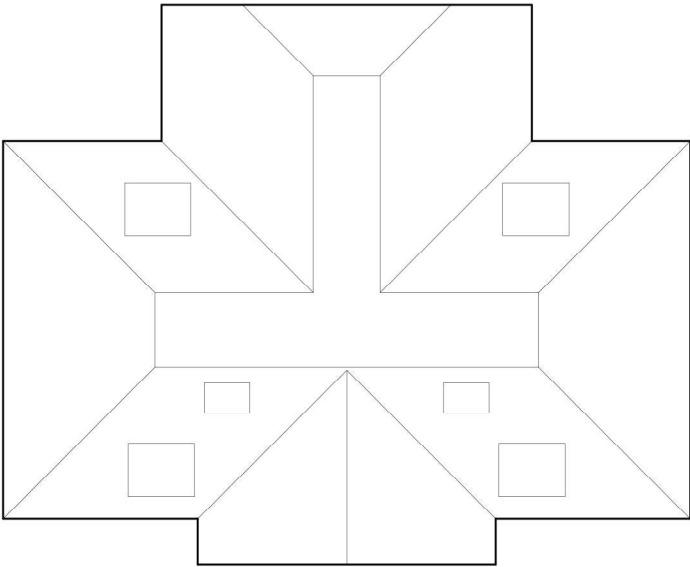


Roof Plan

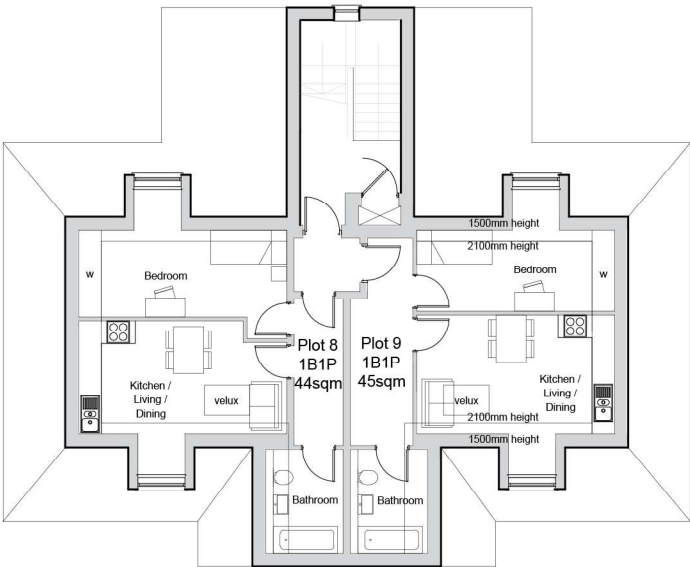

Second Floor Plan

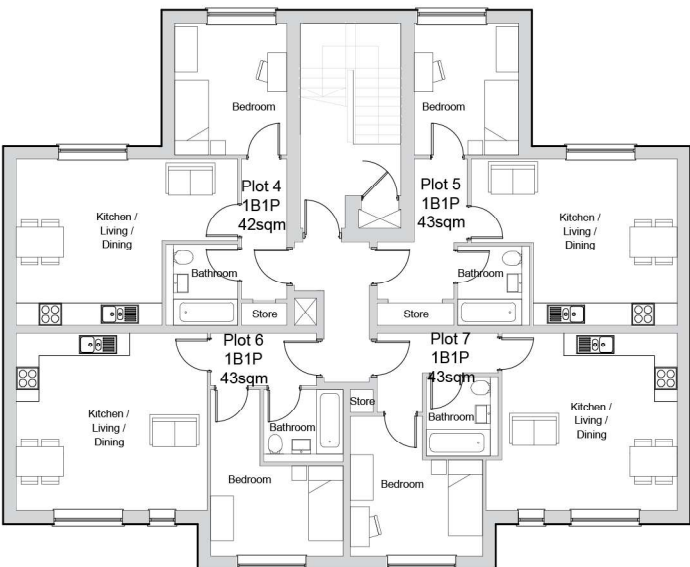

First Floor Plan

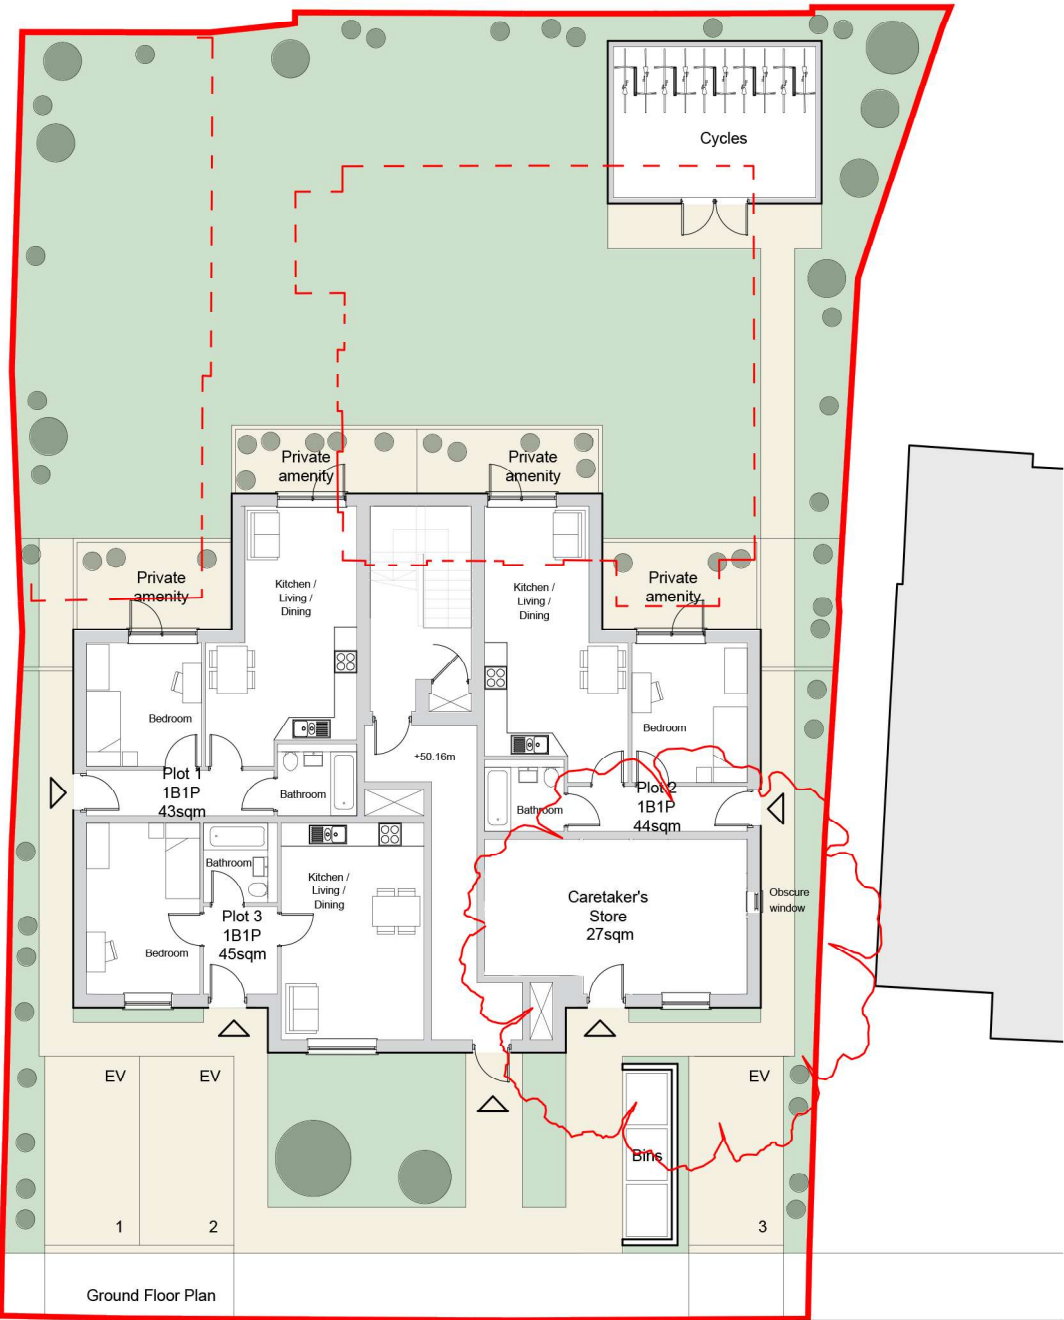

Ground Floor Plan

Key
Red Line Boundary



0m 1m 2m 5m

PROJECT
63 Annandale Avenue,
Bognor

DRAWING
Proposed Floor Plans

DRAWING NUMBER
ANN_PL_003

REVISION
D

SCALE
1:200@A3

DATE
19.03.26