



0
1
2
3
4
5
10

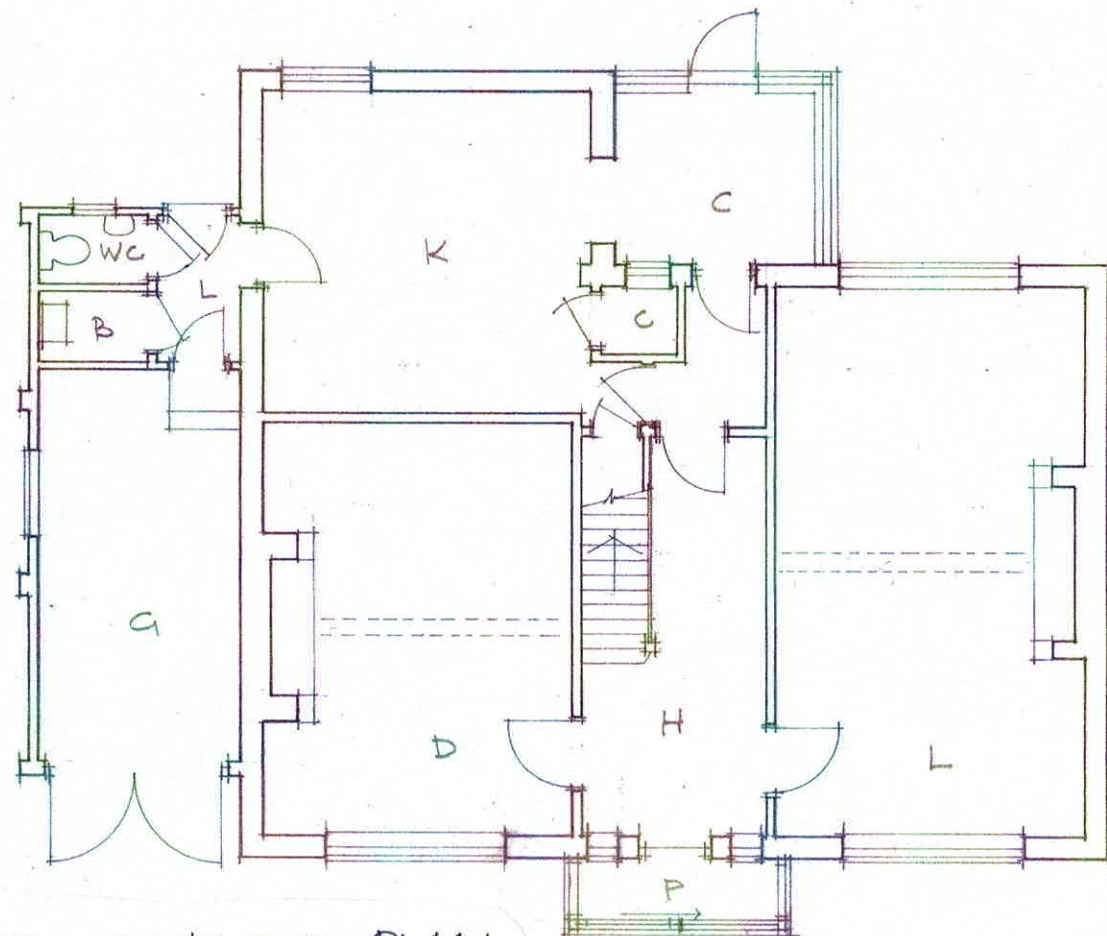


GROUND FLOOR PLAN
EXISTING 1-100


20M

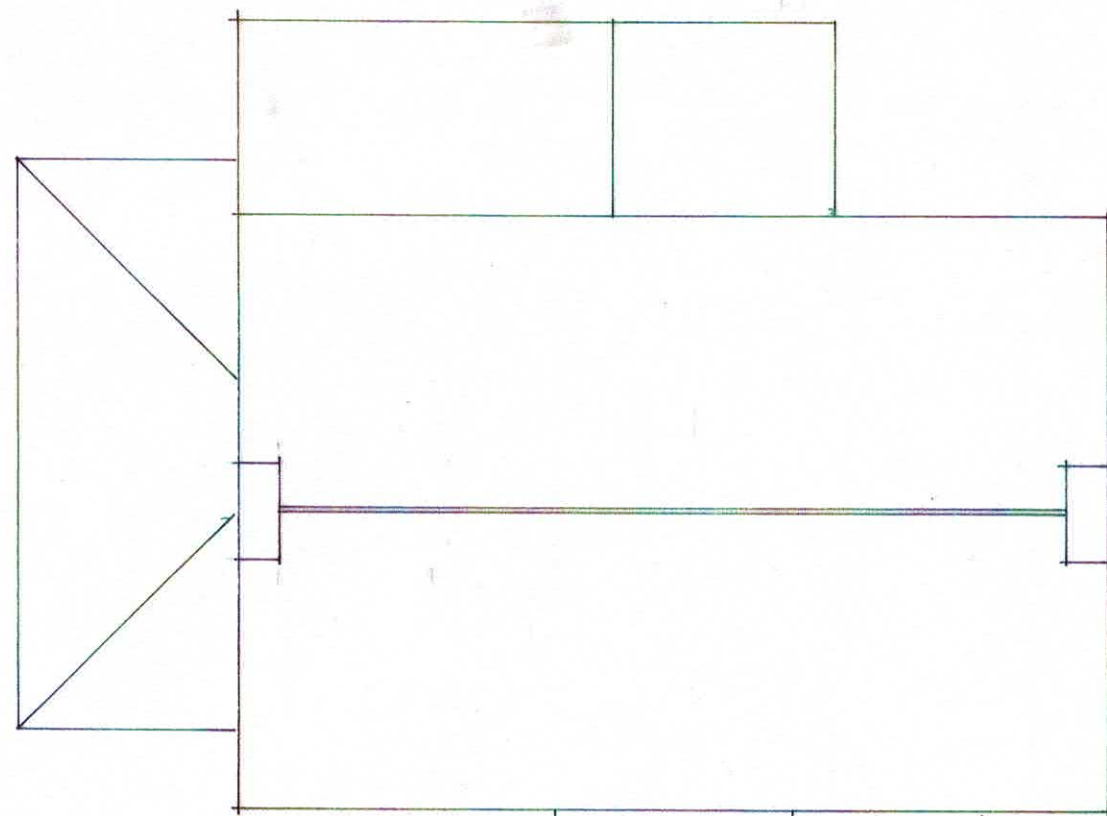

ROOF PLAN
EXISTING 1-100

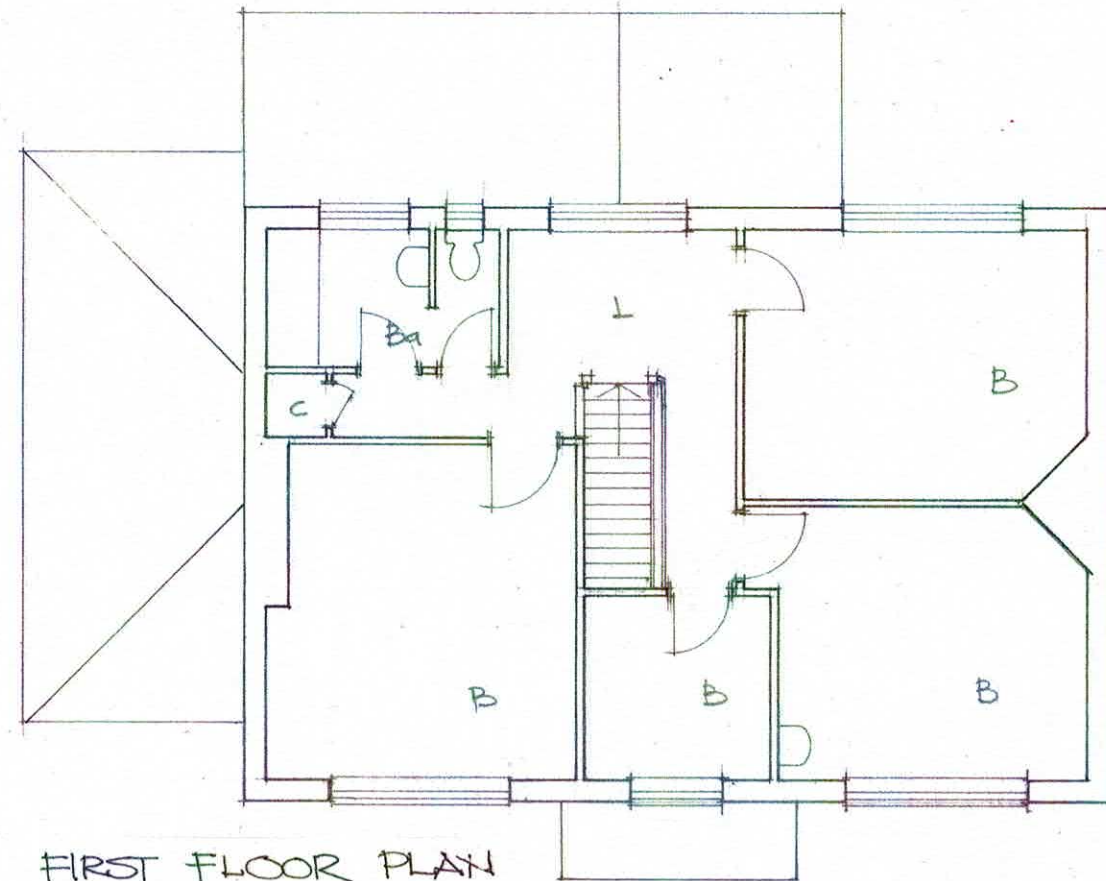


FIRST FLOOR PLAN
EXISTING 1-100

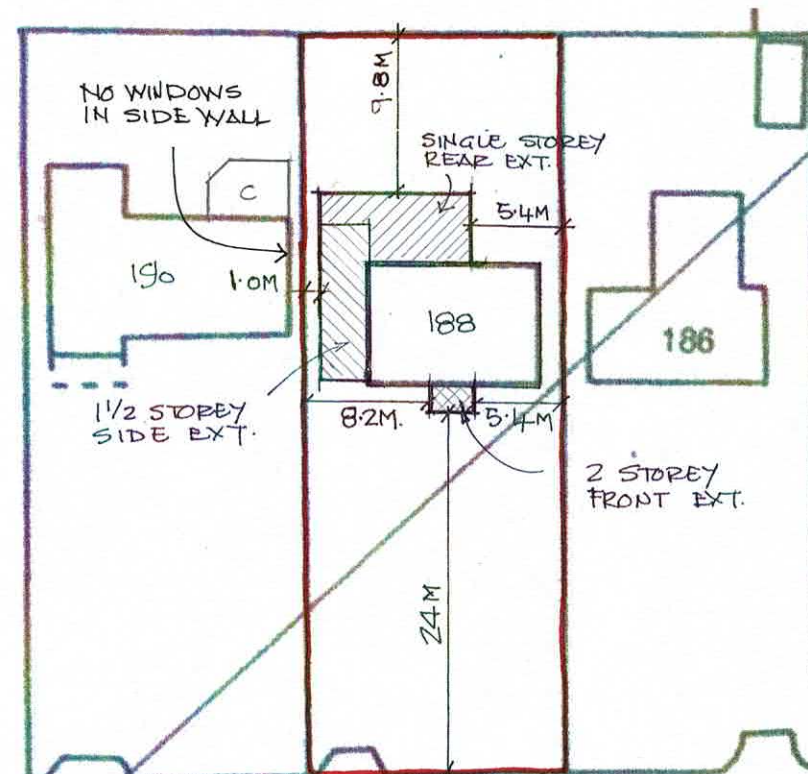

ALDWICK ROAD

CR

SITE PLAN 1-500

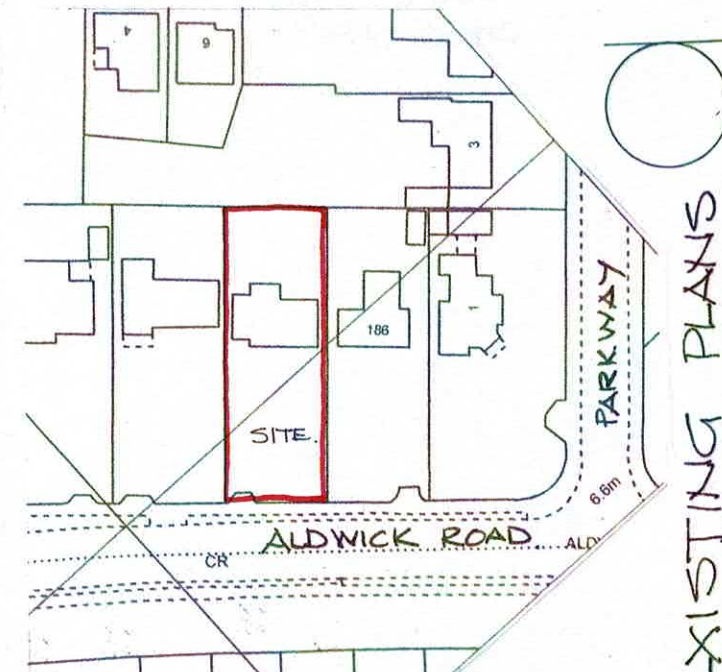

LOCATION PLAN 1-250.

188 ALDWICK RD
BOGNOR REGIS

MARCH 2020

SITE PLAN LOCATION PLAN.

EXISTING PLANS