




0
1
2
3
4
5
10

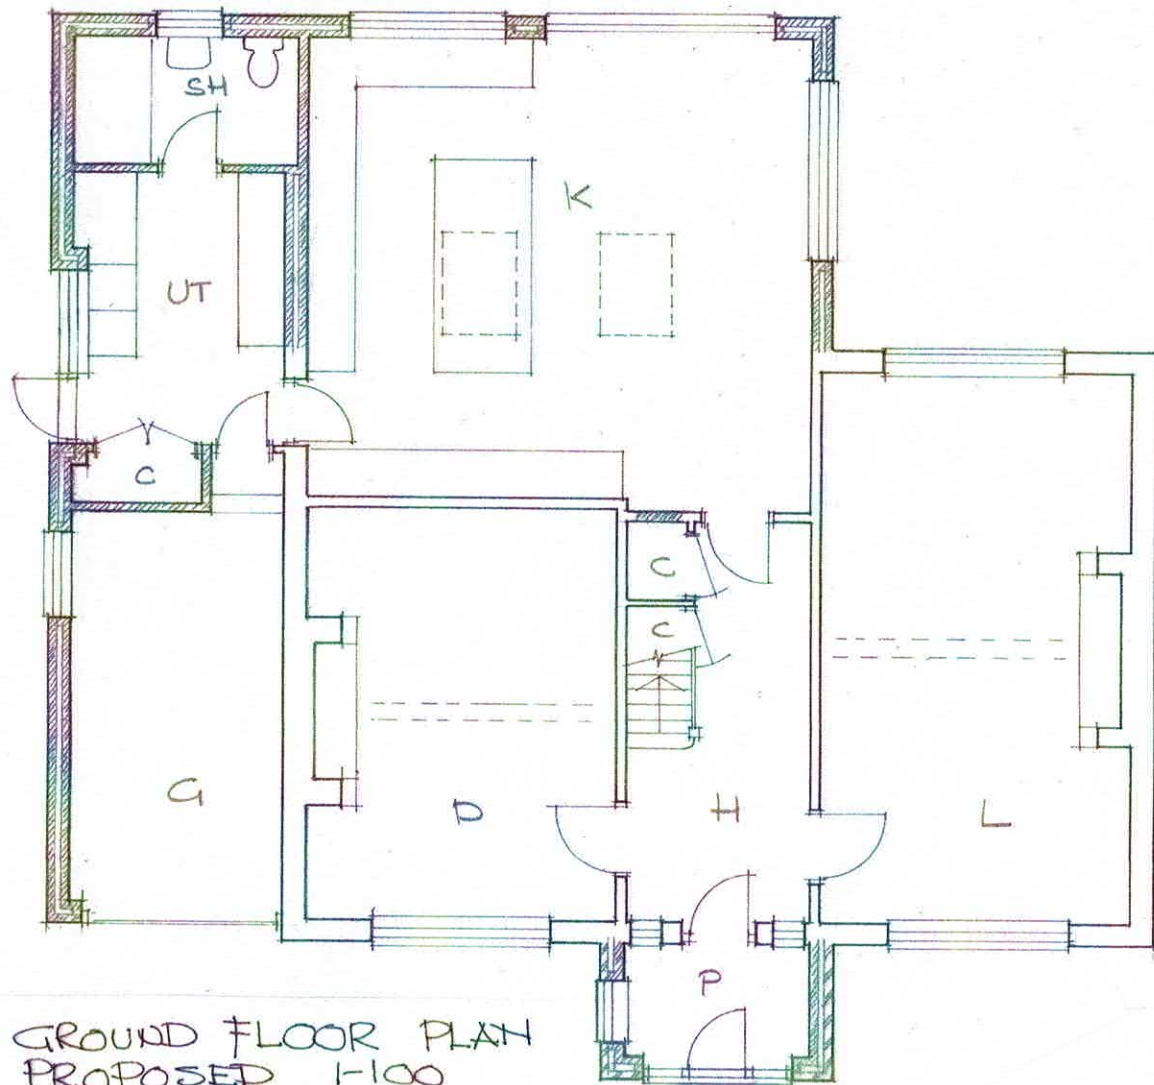

GROUND FLOOR PLAN
PROPOSED 1:100

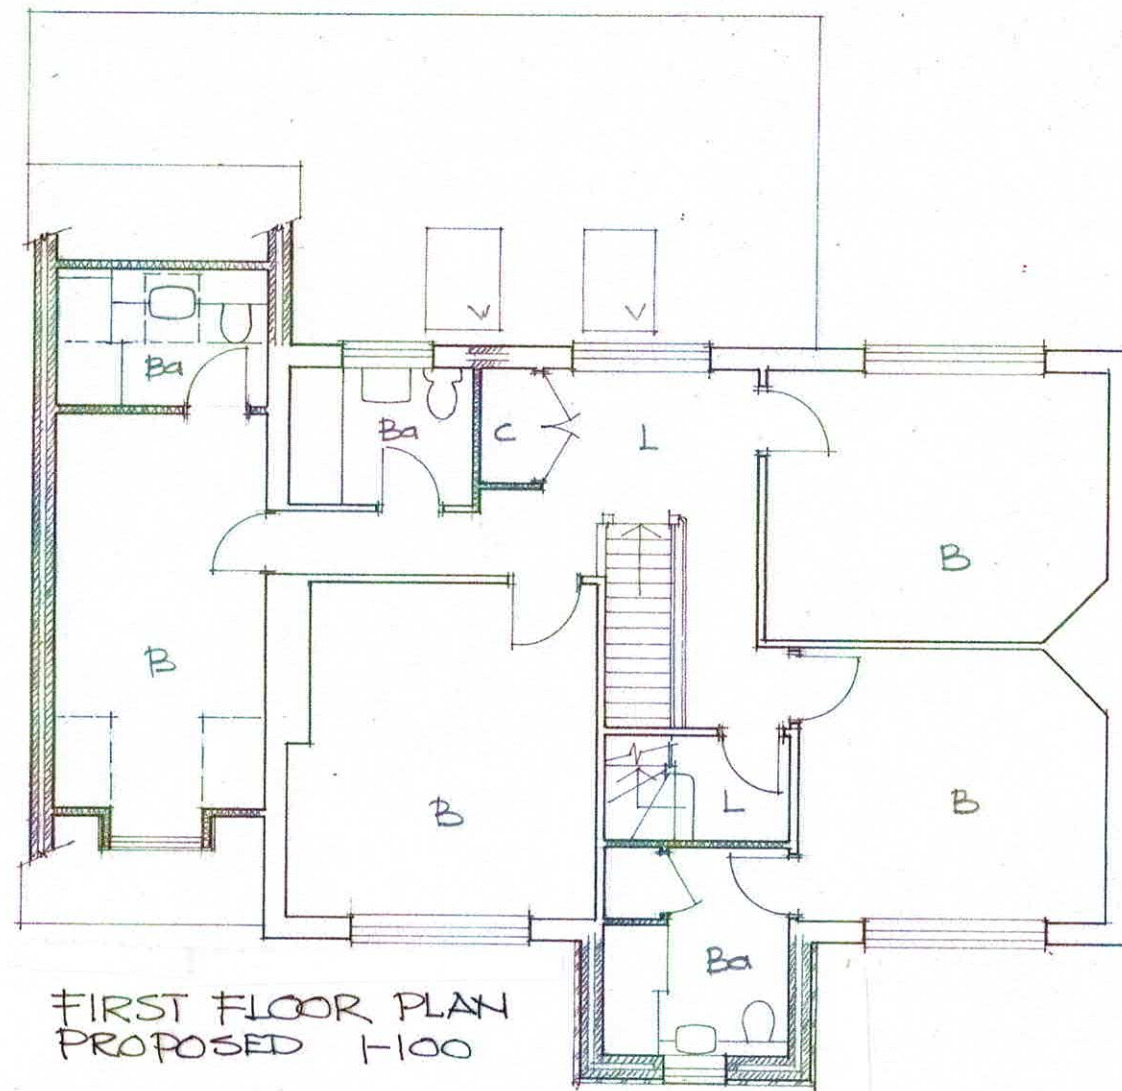


FIRST FLOOR PLAN
PROPOSED 1:100

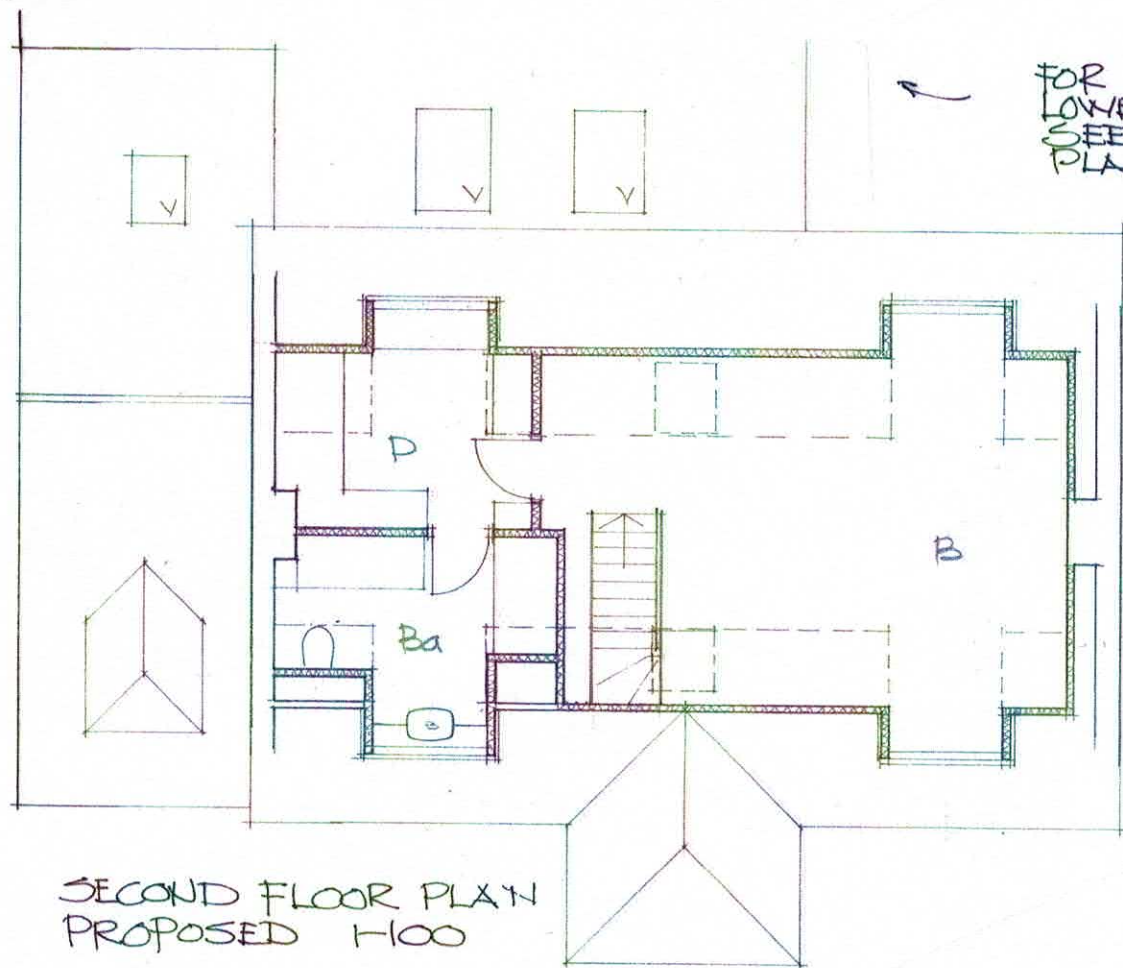

SECOND FLOOR PLAN
PROPOSED 1:100

FOR EXTENT OF
LOWER ROOFS -
SEE FIRST FLOOR
PLAN

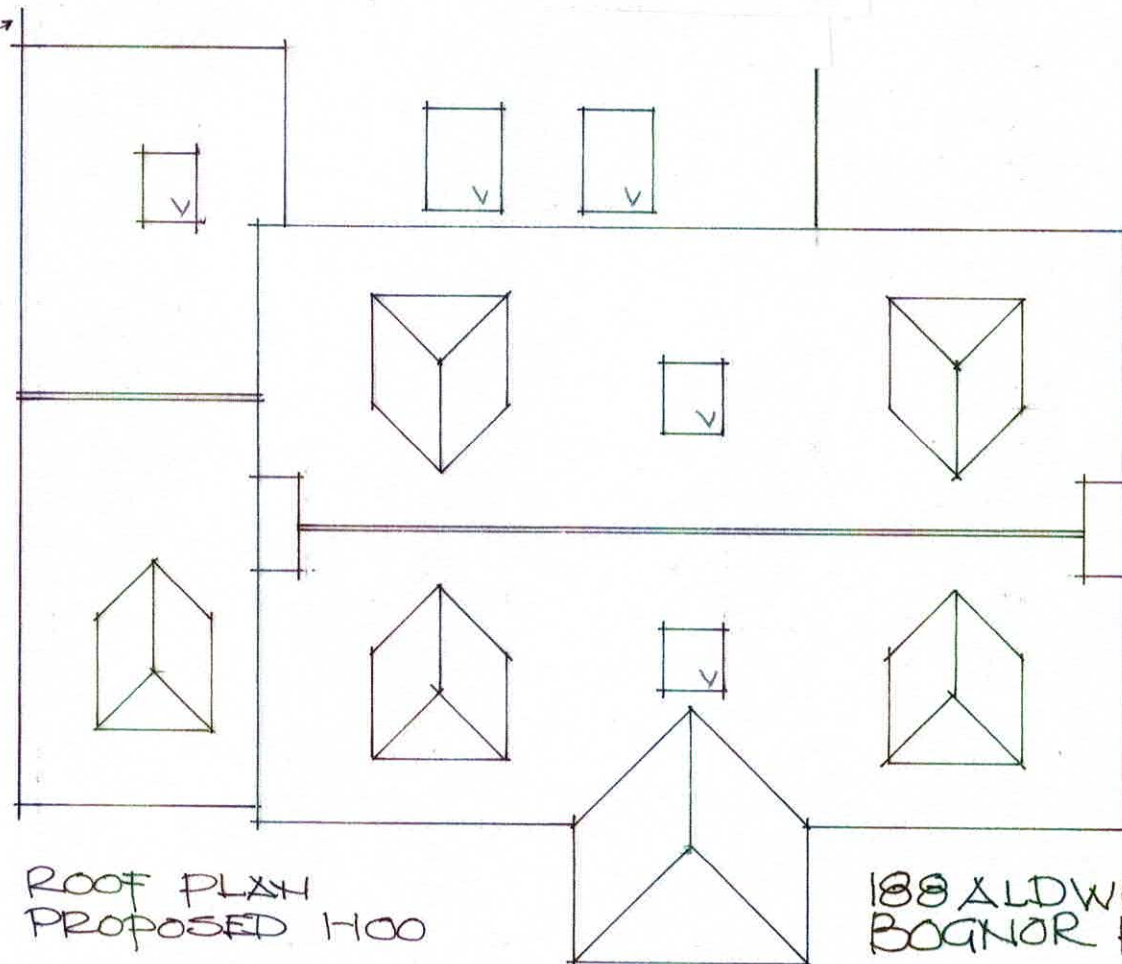

ROOF PLAN
PROPOSED 1:100

188 ALDWICK RD
BOGNOR REGIS
MARCH 2020

PROPOSED PLANS

3