




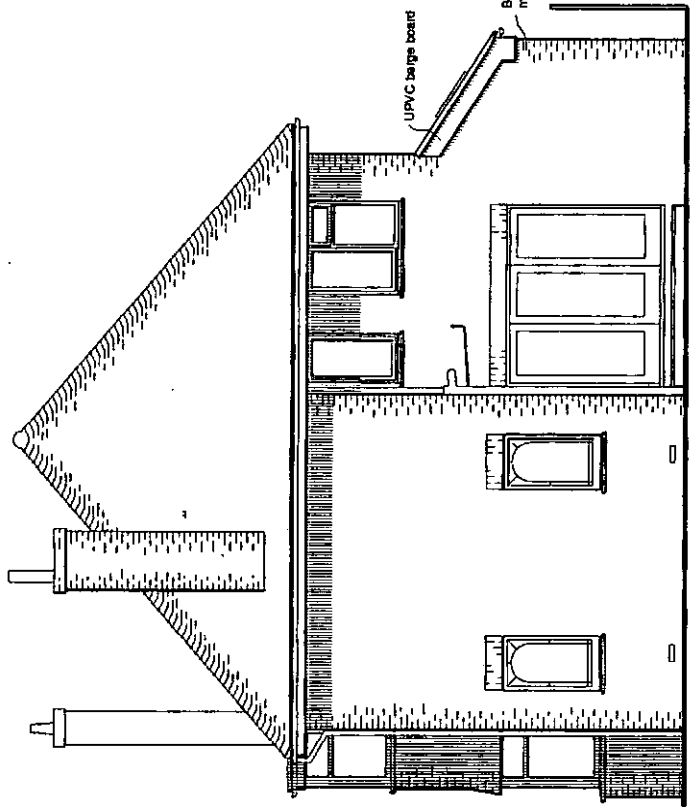

North Elevation

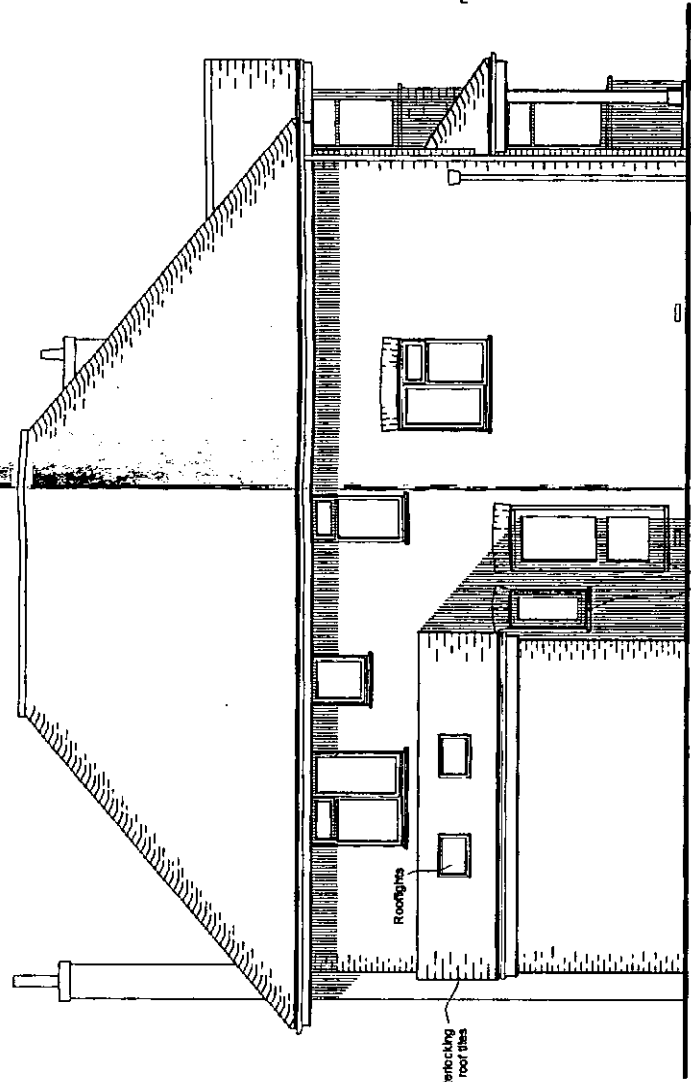


West Elevation

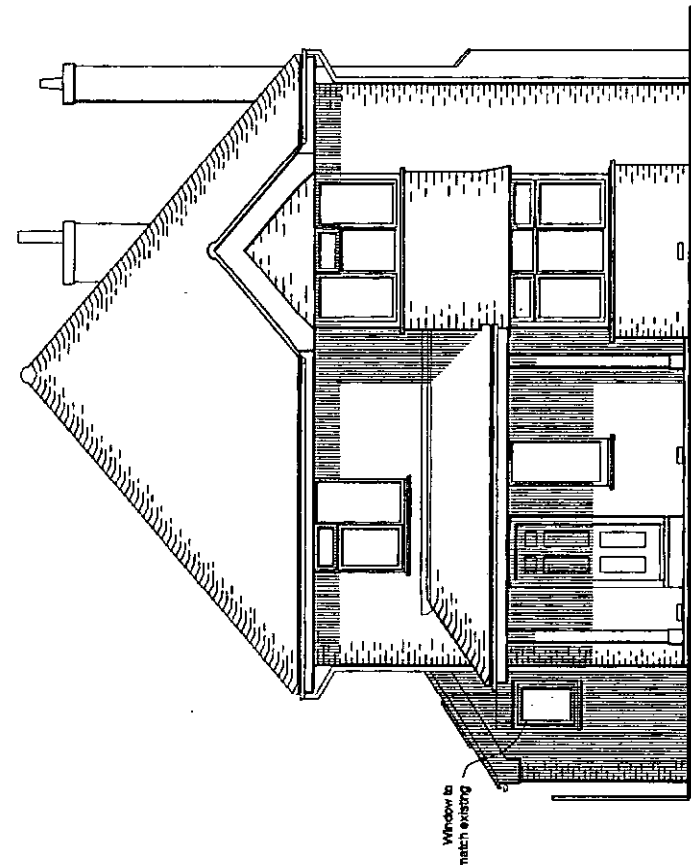


South Elevation

ARUN DISTRICT COUNCIL			
No.	BR	85	10 CLP
SUBSTITUTION			
Received		28-4-10	

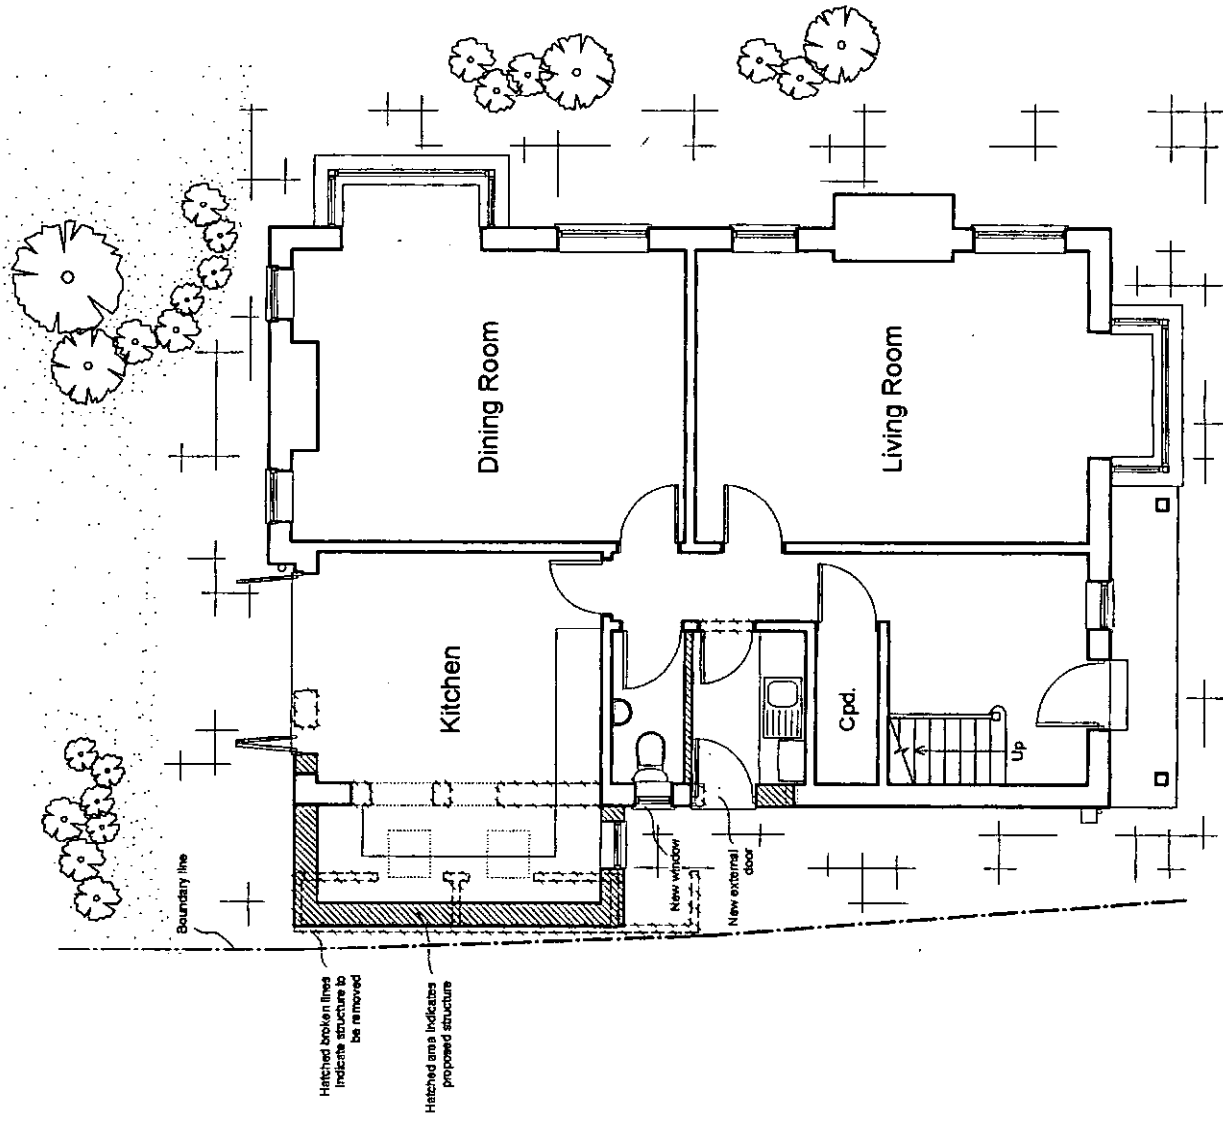

Ground Floor Plan

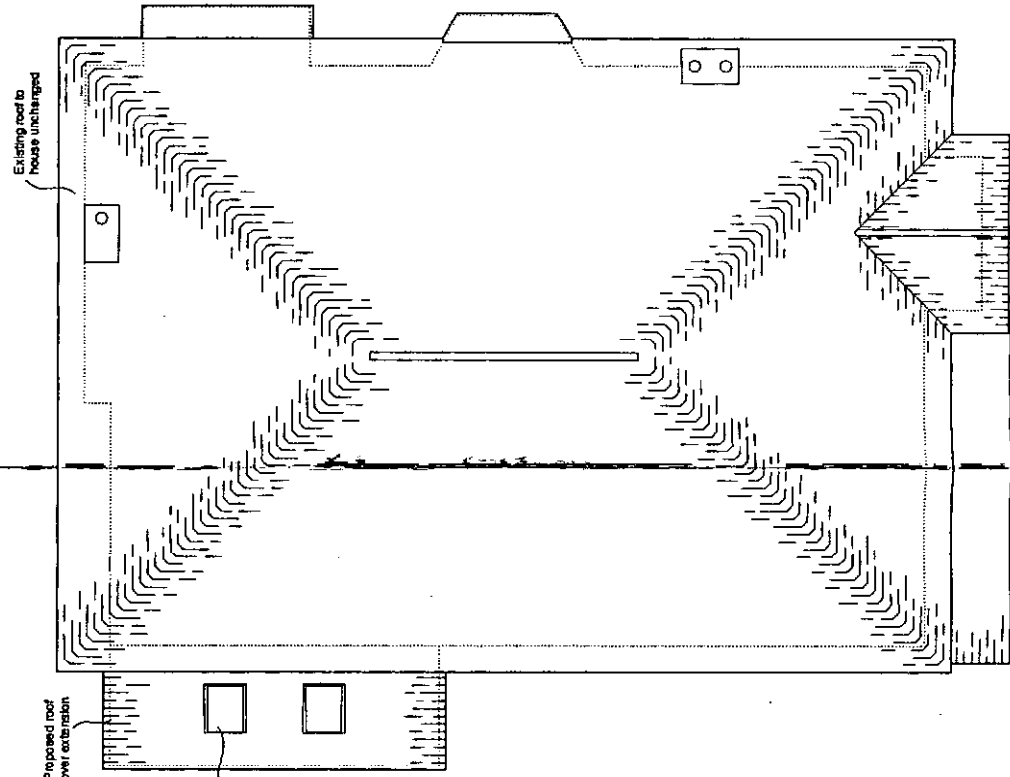

Roof Plan

Architectural
Architectural Design & Drawing Service

Proposed Extension & Alterations
at
16 Shelley Road, Bognor Regis
for
Mr and Mrs A Marsden
Drawing P01a March 2010
Proposed Plans & Elevations
Scale 1:100