



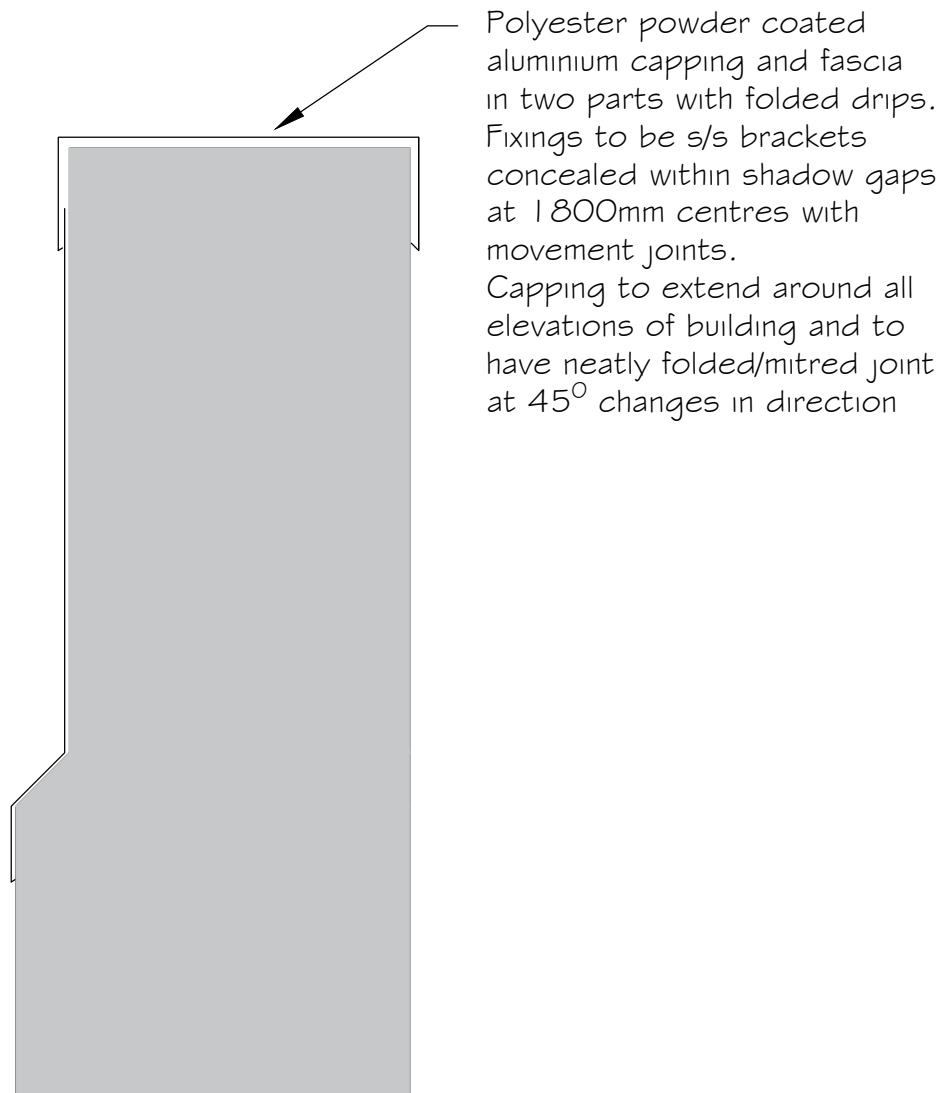

Polyester powder coated aluminium capping and fascia in two parts with folded drips. Fixings to be s/s brackets concealed within shadow gaps at 1800mm centres with movement joints. Capping to extend around all elevations of building and to have neatly folded/mitred joint at 45° changes in direction

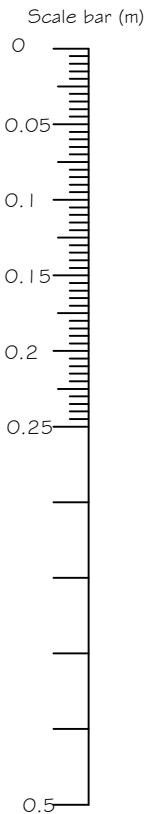

SECTION THROUGH PROPOSED PARAPET CAPPING

REV	DESCRIPTION	DATE
-----	-------------	------

PROJECT

BEDFORD STREET PUBLIC TOILETS
BOGNOR REGIS
WEST SUSSEX

DRAWING TITLE

PROPOSED PARAPET CAPPING DETAIL

CLIENT

ARUN DISTRICT COUNCIL

SCALE

1:5 @A4

DRAWN BY

KMS

DATE

MAY 22

DWG NO 1008/09

REV.

Unit 3b Woodhorn Business Centre
Woodhorn Lane
Oving Chichester
West Sussex PO20 2BX
Tel 01243 774764
www.sloaneandbrown.co.uk

