


Ref: BR/87/15/PDH

Tel: 07733 326680

Name: **JASON FOOTE**
 Address: **68 MATTHEWLEIGH GARDENS, BOGNOR REGIS, WEST SUSSEX. PO21 5HY.**


Date: **18/4/2015**

Proposed Edwardian conservatory

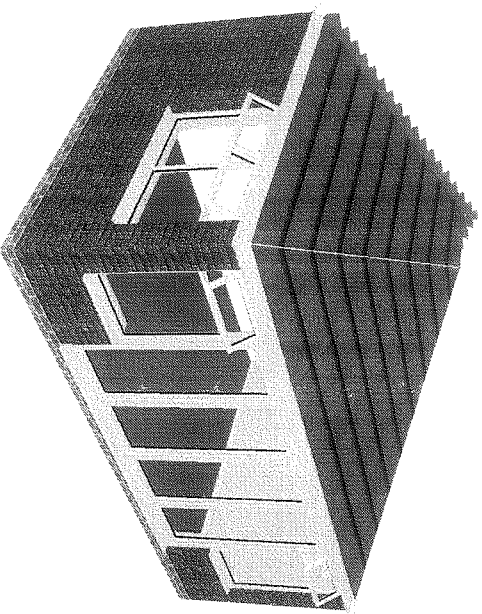


Specification


Floor width:	5400 mm	Dwarf wall height:	600 mm
Floor depth:	3700 mm	Total base area:	24.000 m ²
Frame height:	2100 mm	Floor area:	21.165 m ²
Ridge height:	3602 mm	Roof pitch:	25.0°
Internal volume:	63.924 m ³	External width:	6000 mm
External volume:	70.560 m ³	External depth:	4000 mm
Roof glazed with Metrotile Shingle Charcoal <i>(Equinox tiled roof system)</i>			
Frames glazed with 4mm Tough Plan Total+/Swisspcr V & Argon/4mm Tough			

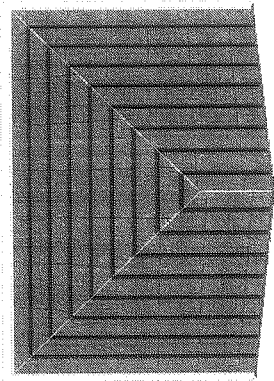


PLAN ELEVATION

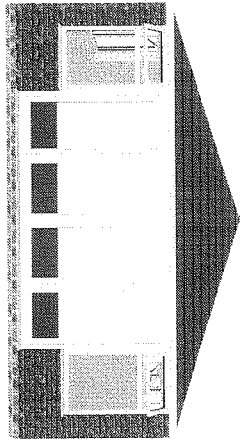

FRONT ELEVATION

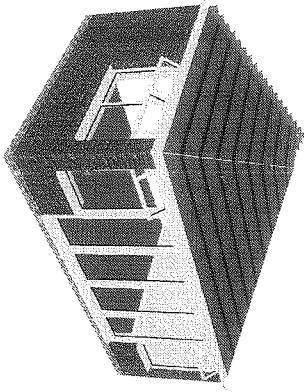

LEFT 3D VIEW

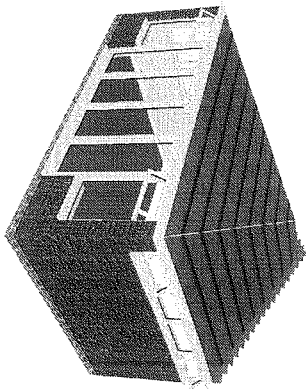

RIGHT 3D VIEW


Prepared for:
Date: 18 / 4 / 2015
No of Views: Four
Designers Signature:

O/A Width: 6000 mm O/A Depth: 4000 mm
Gutter Ht: 2100 mm Transom Drop: 360mm
Roof Pitch: 25.0°
Internal Volume: 63.924 cu.m
Dwarf Wall Ht: 600 mm
Floor Area: 21.165 sq.m

Tel :

Tel :

CONSERVATORY BASE LAYOUT

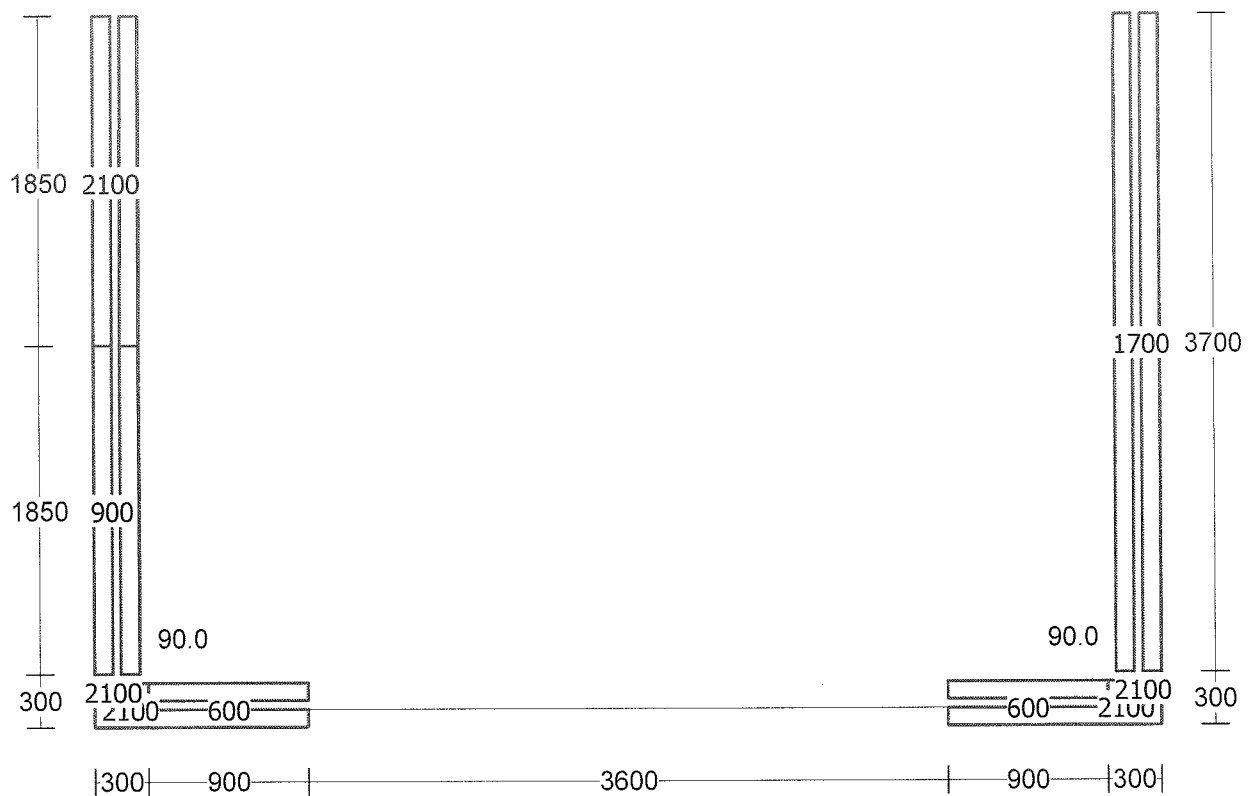

Overall Width: 6000 mm

Overall Depth: 4000 mm

Name:

Address:

Date: 18 / 4 / 2015