



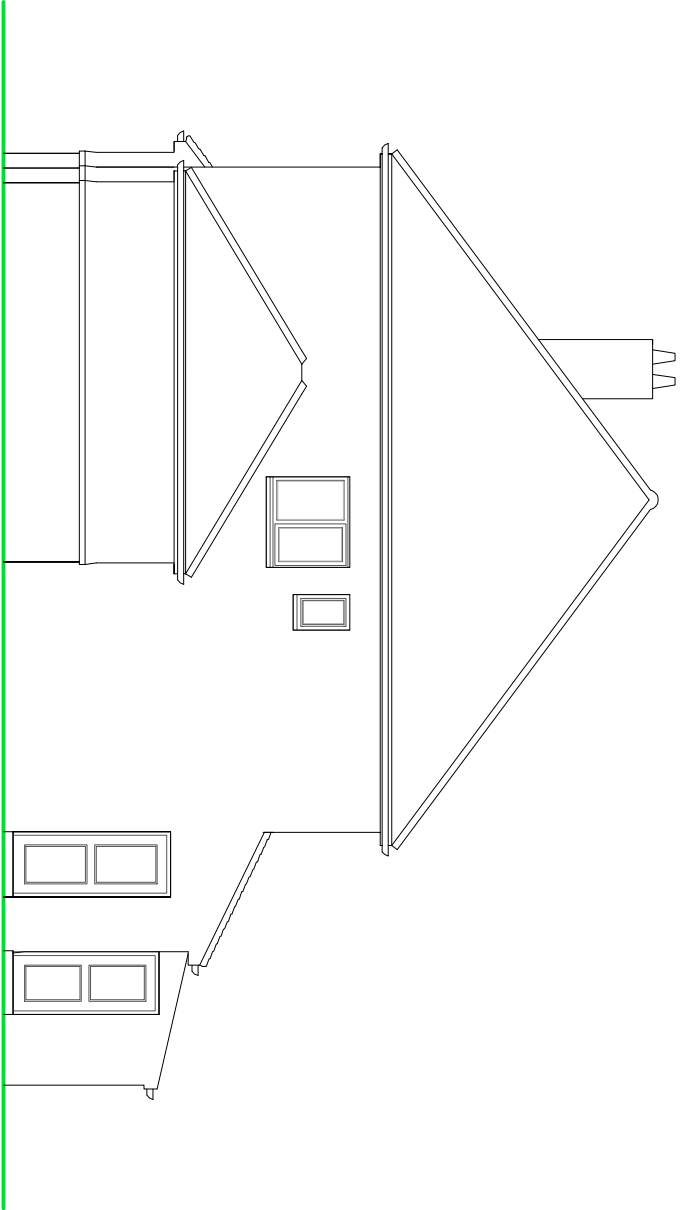


SIDE ELEVATION



REAR ELEVATION

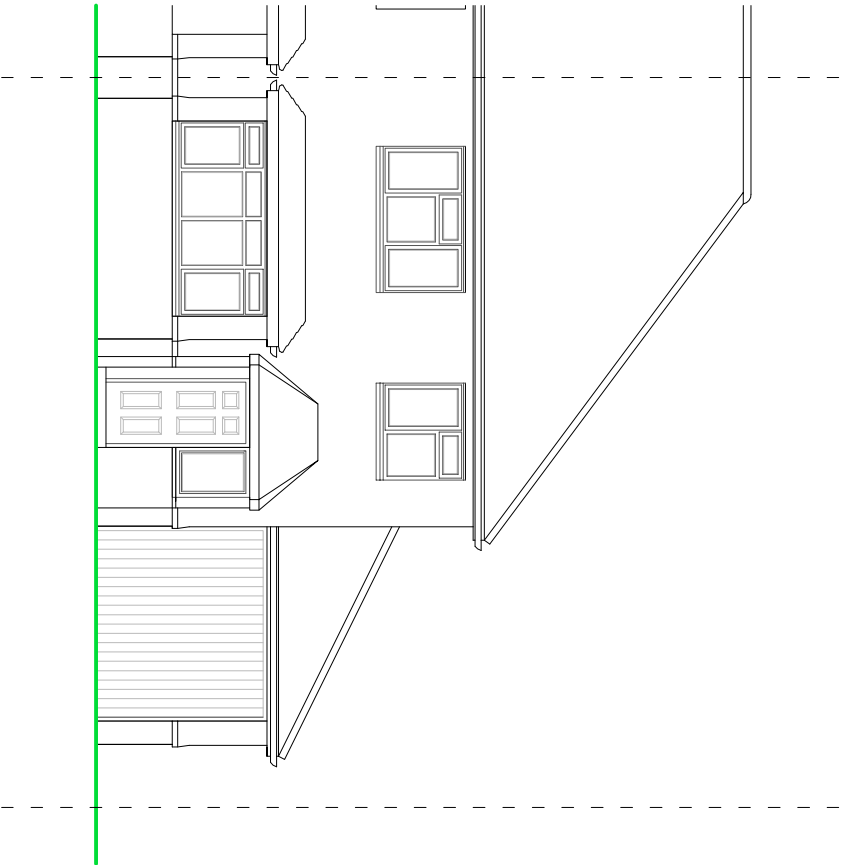

FRONT ELEVATION

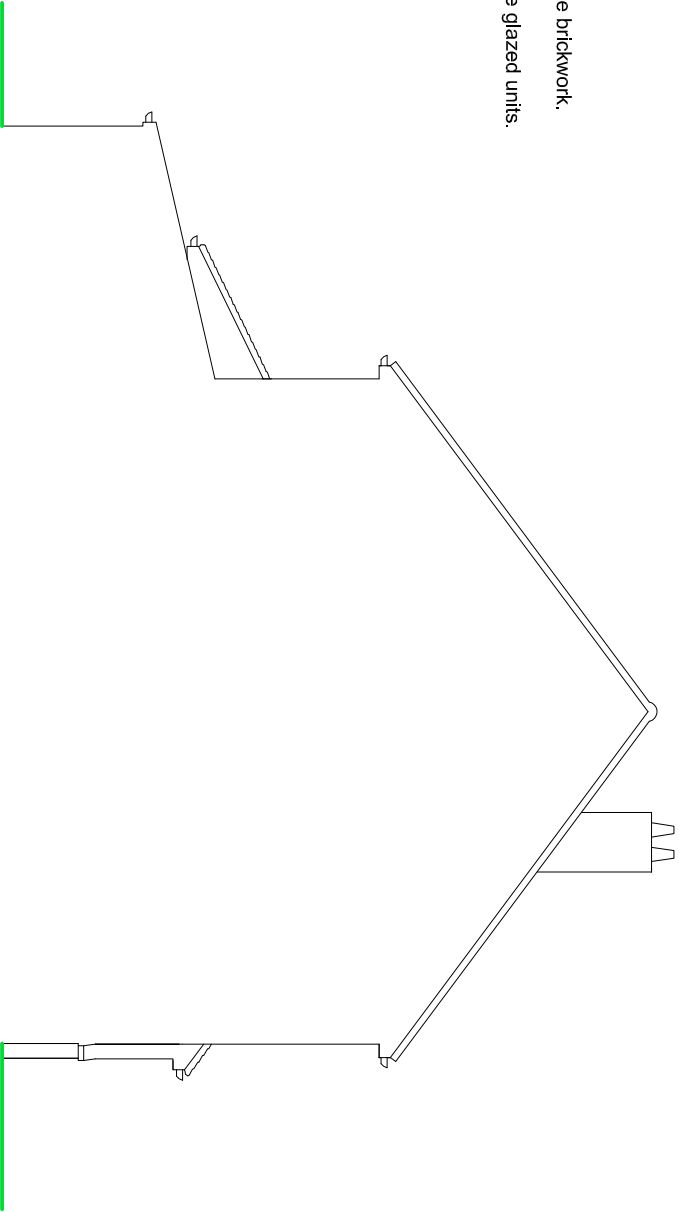

FRONT ELEVATION

NOTES

- ROOF - Plain concrete tiles to pitched roof.
- WALLS - Mixture of pebble dash render and face brickwork.
- WINDOWS/DOORS - White framed PVC double glazed units.



EXISTING ELEVATIONS

Scale 1:100 on A3

**SUSSEX BUILDING CONSULTANCY LIMITED**

11 HIGHLAND AVENUE,  
BOGNOR REGIS, WEST SUSSEX.

SCALE - 1/100 REV - DATE - 01/04/2022

**LABC**  
PATTERIT  
3 NORTHCOTE ROAD  
BOGNOR REGIS  
PO21 3JZ  
TEL - (01243) 86379