




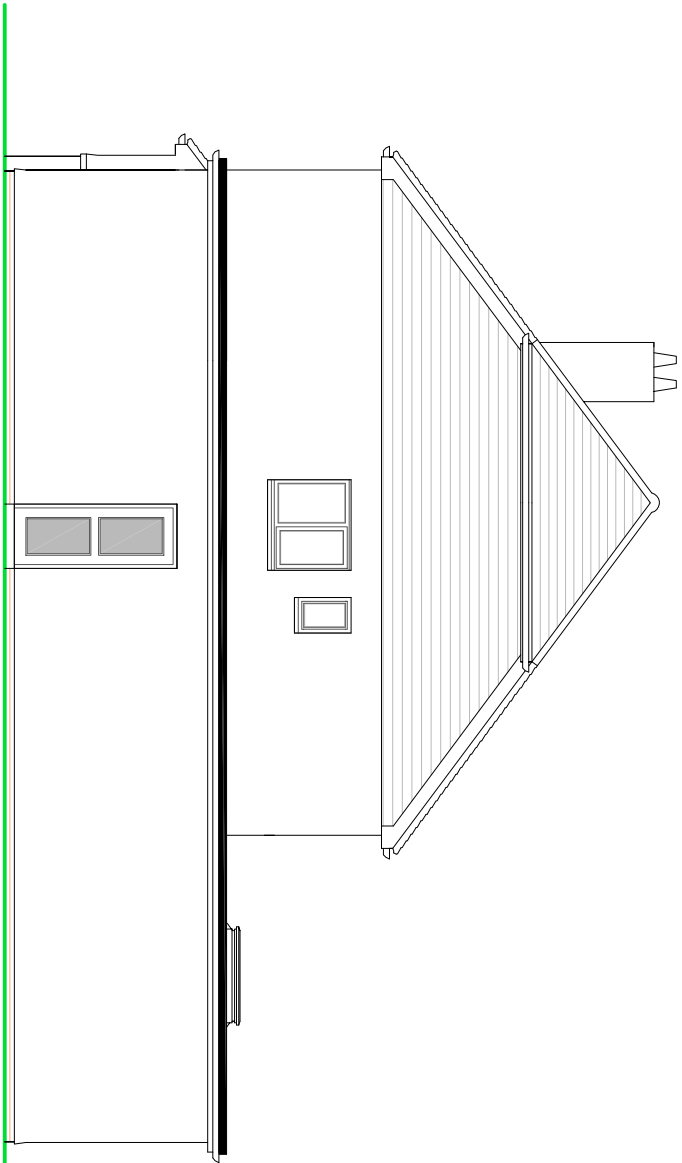


SIDE ELEVATION

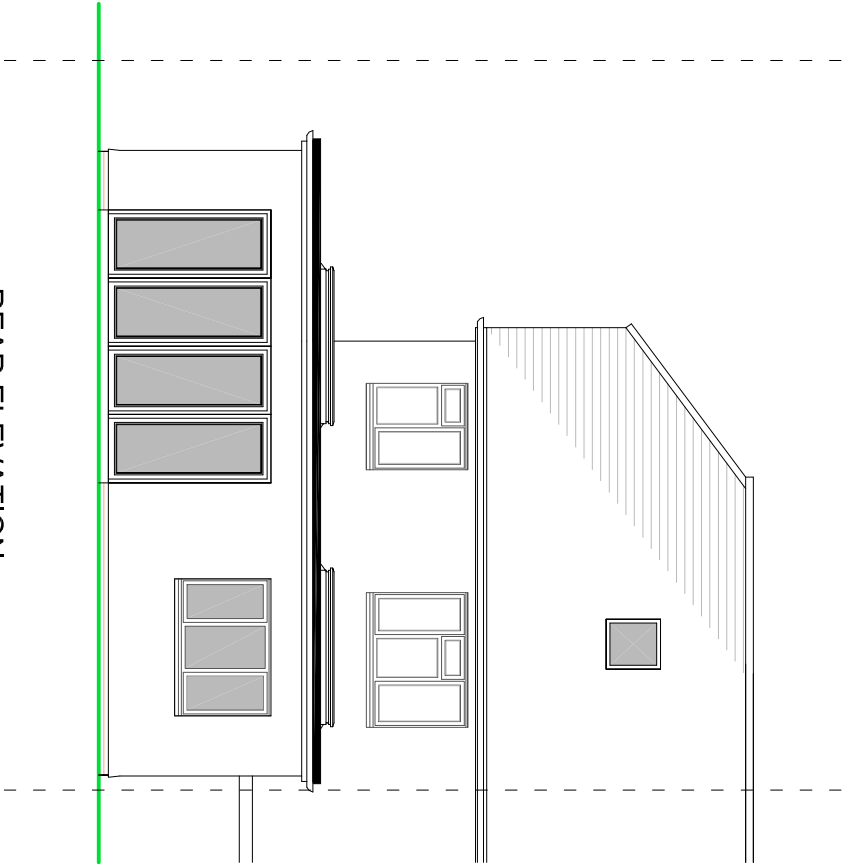

REAR ELEVATION

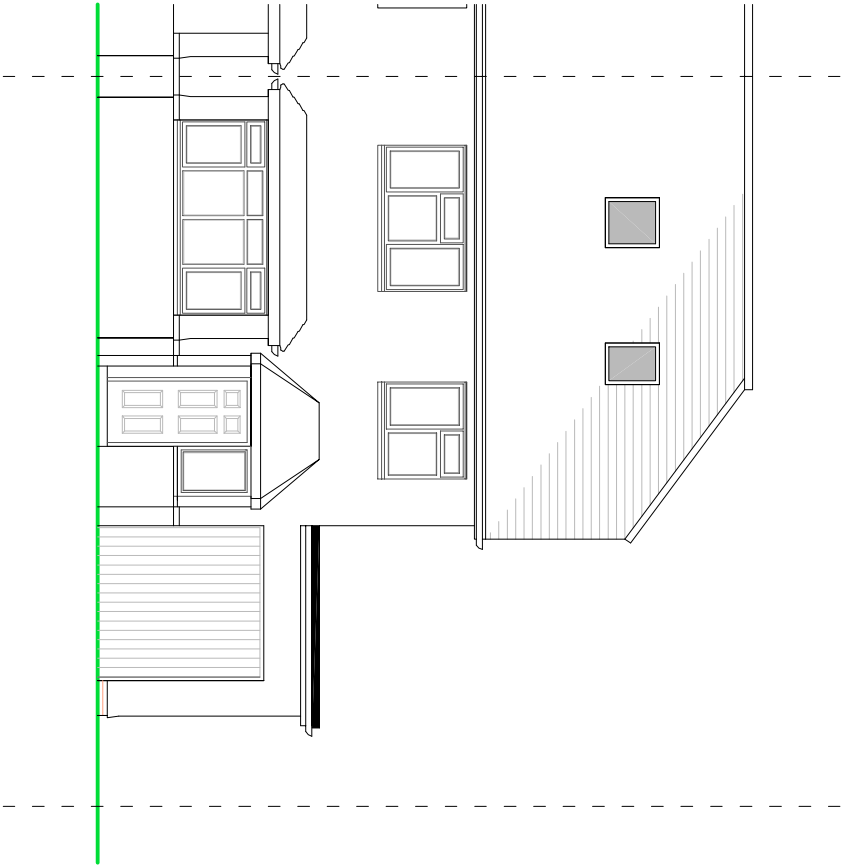

FRONT ELEVATION

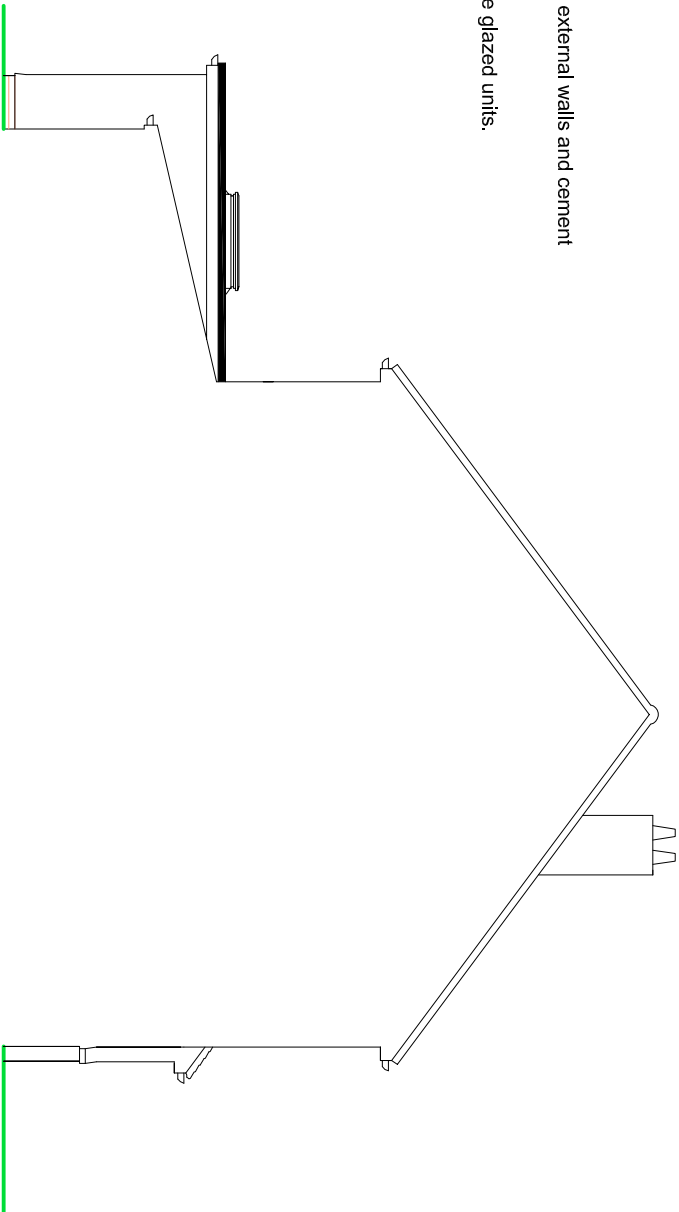


FRONT ELEVATION

NOTES

ROOF - Plain concrete tiles to pitched roof.

WALLS - Through coloured render to extension external walls and cement based cladding to the new gable end.

WINDOWS/DOORS - White framed PVC double glazed units.

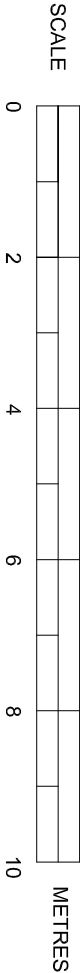

PROPOSED ELEVATIONS

Scale 1:100 on A3

SUSSEX BUILDING CONSULTANCY LIMITED

11 HIGHLAND AVENUE,
BOGNOR REGIS, WEST SUSSEX.

SCALE - 1/100 REV - B DATE - 11/04/2022



partner
LABC
3 NORTHGATE ROAD
BOGNOR REGIS
PO21 3JZ
TEL - (01243) 861379