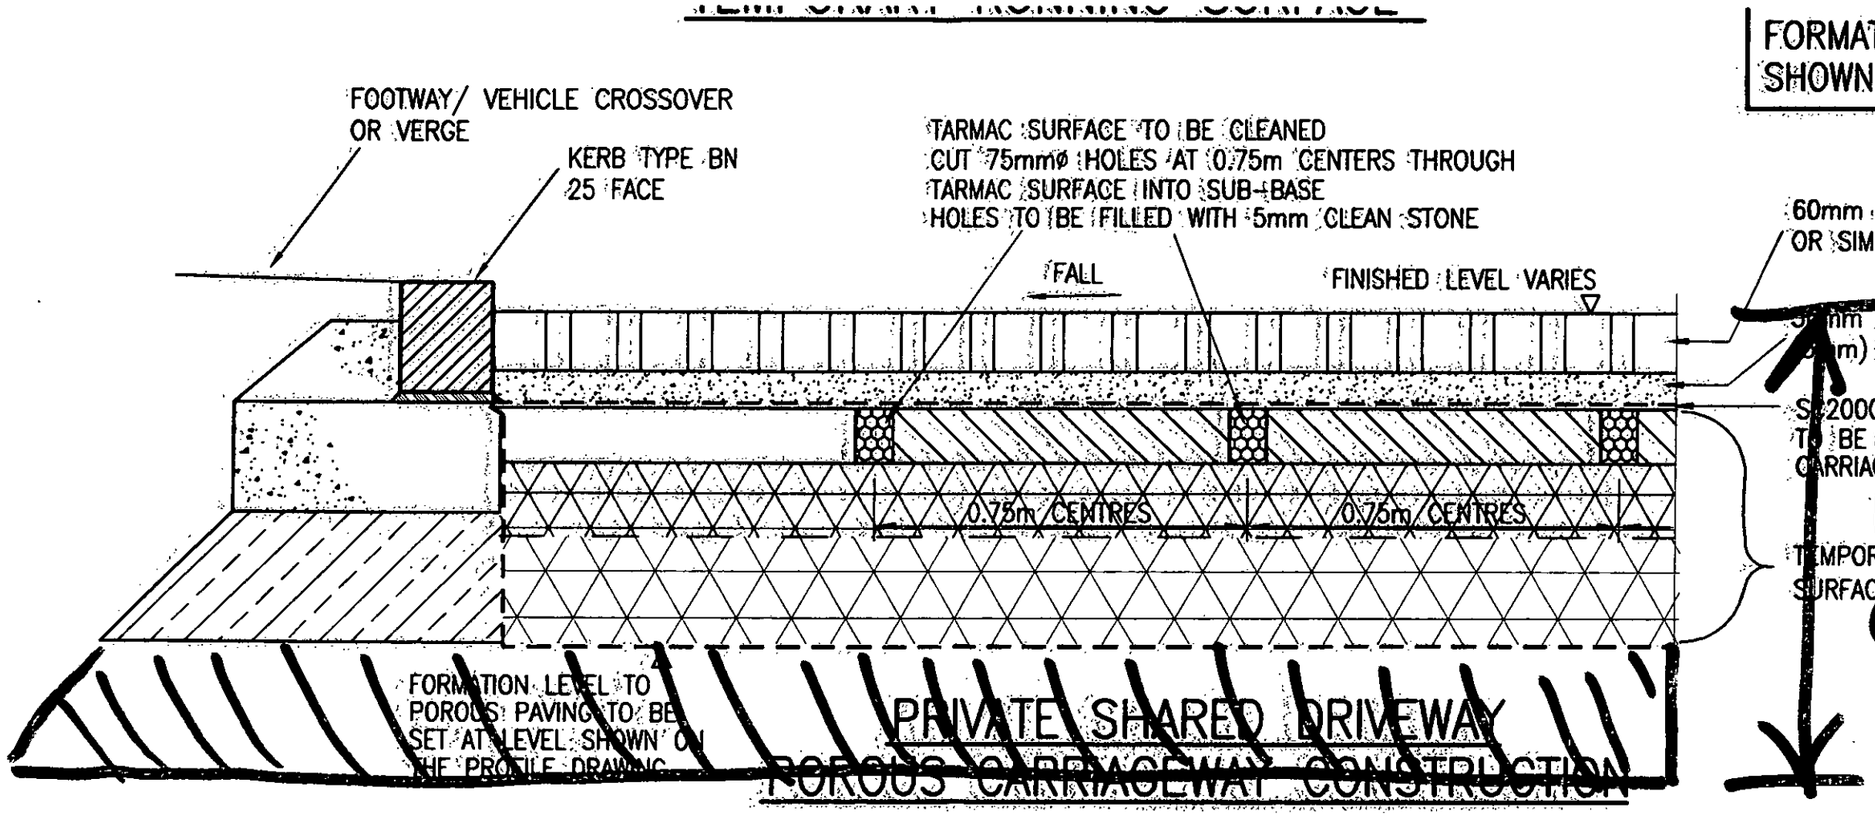

FORMATION LEVEL TO BE SE
SHOWN ON THE PROFILE AN

PRIVATE SHARED DRIVEWAY
POROUS CARRIAGEWAY CONSTRUCTION

FINAL POROUS BLOCK SURFACING

NOTES

SPECIFICATION FOR SUB-BASE, LAYING COURSE AND BINDING LAYER: THE CRUSHED STONE MUST POSSESS WELL DEFINED EDGES AND HAVE A MINIMUM 10% FINES VALUE OF 150K/N WHEN TESTEN IN ACCORDANCE WITH BS812 PART 3

GRADING OF LOWER SUB-BASE STONE

SIEVE SIZE	% PASSING
100mm	100
63mm	90-100
37.5mm	60-80
20mm	15-30
10mm	0-5

ARUN DISTRICT COUNCIL BR/89/14/DOC