

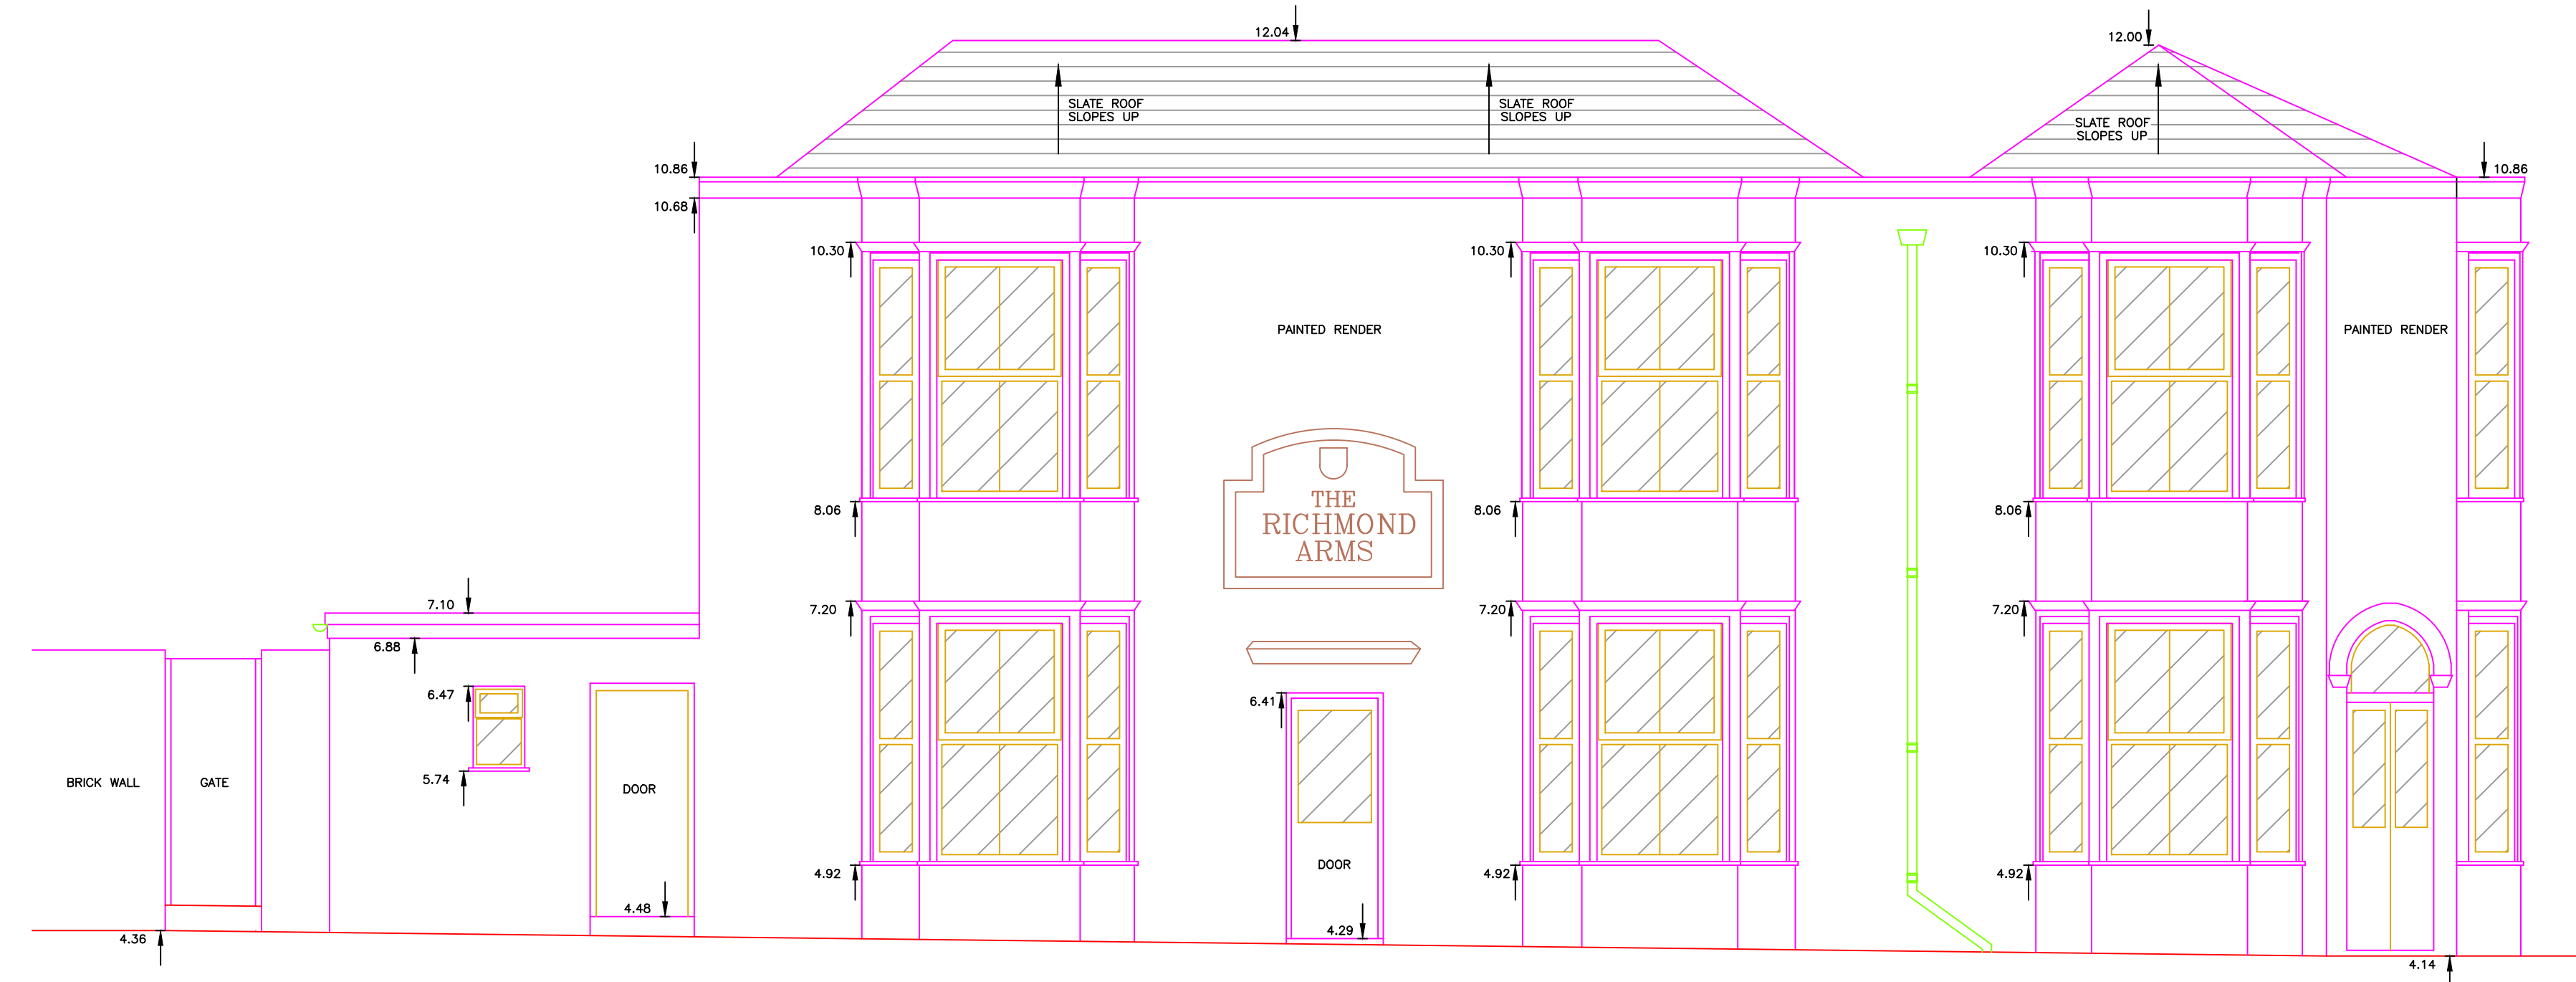


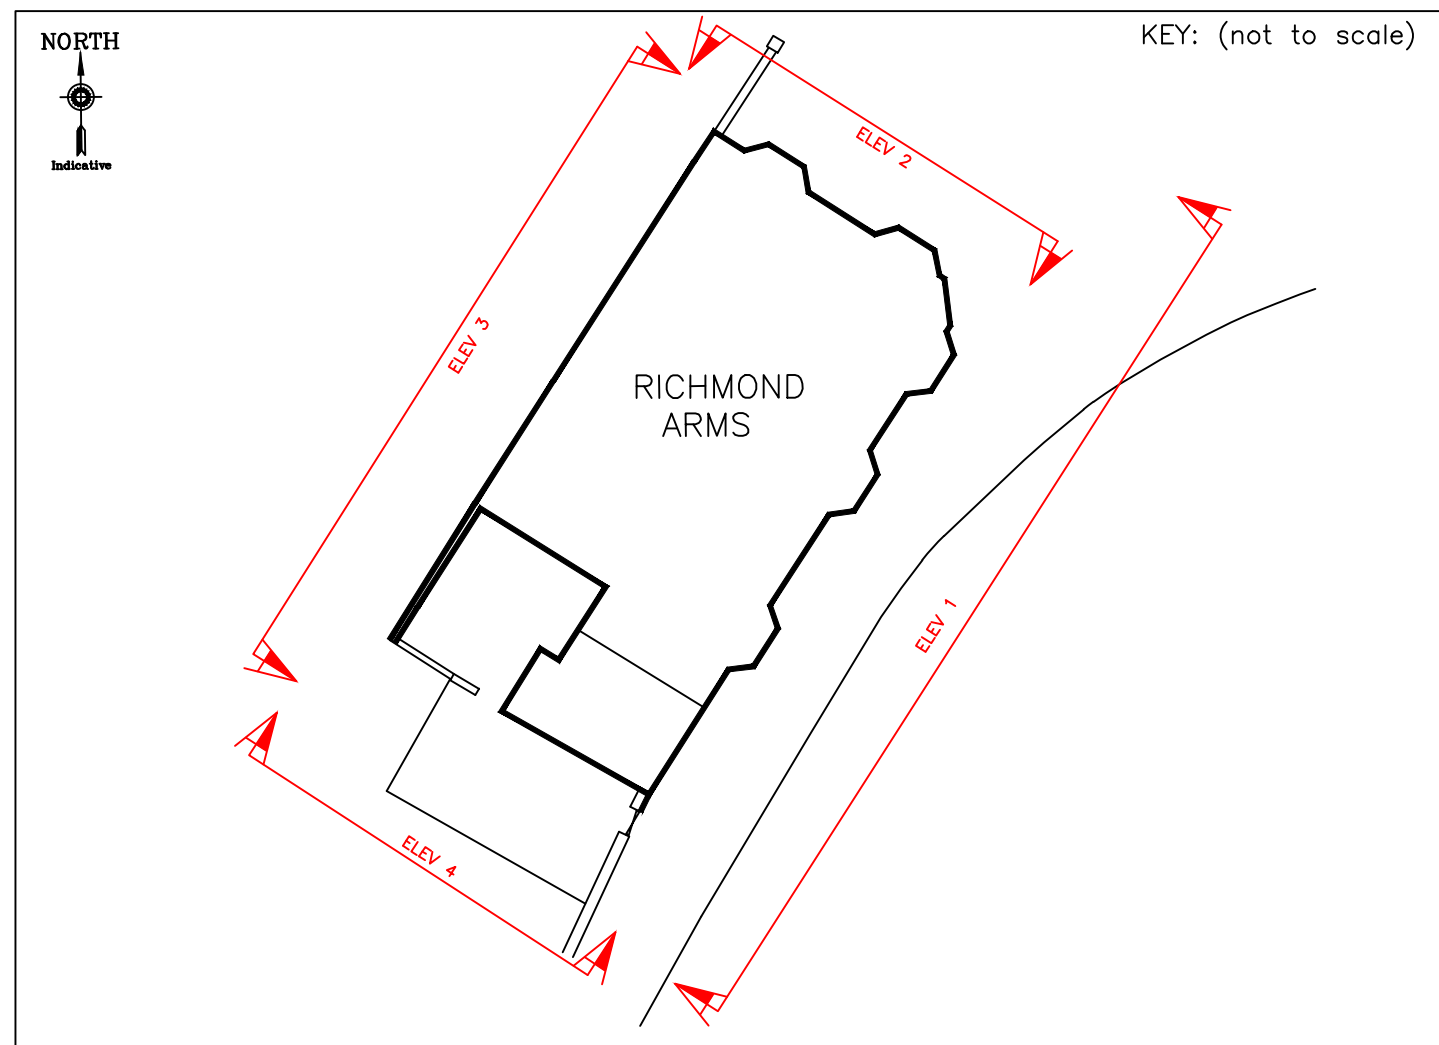


Elevation 1

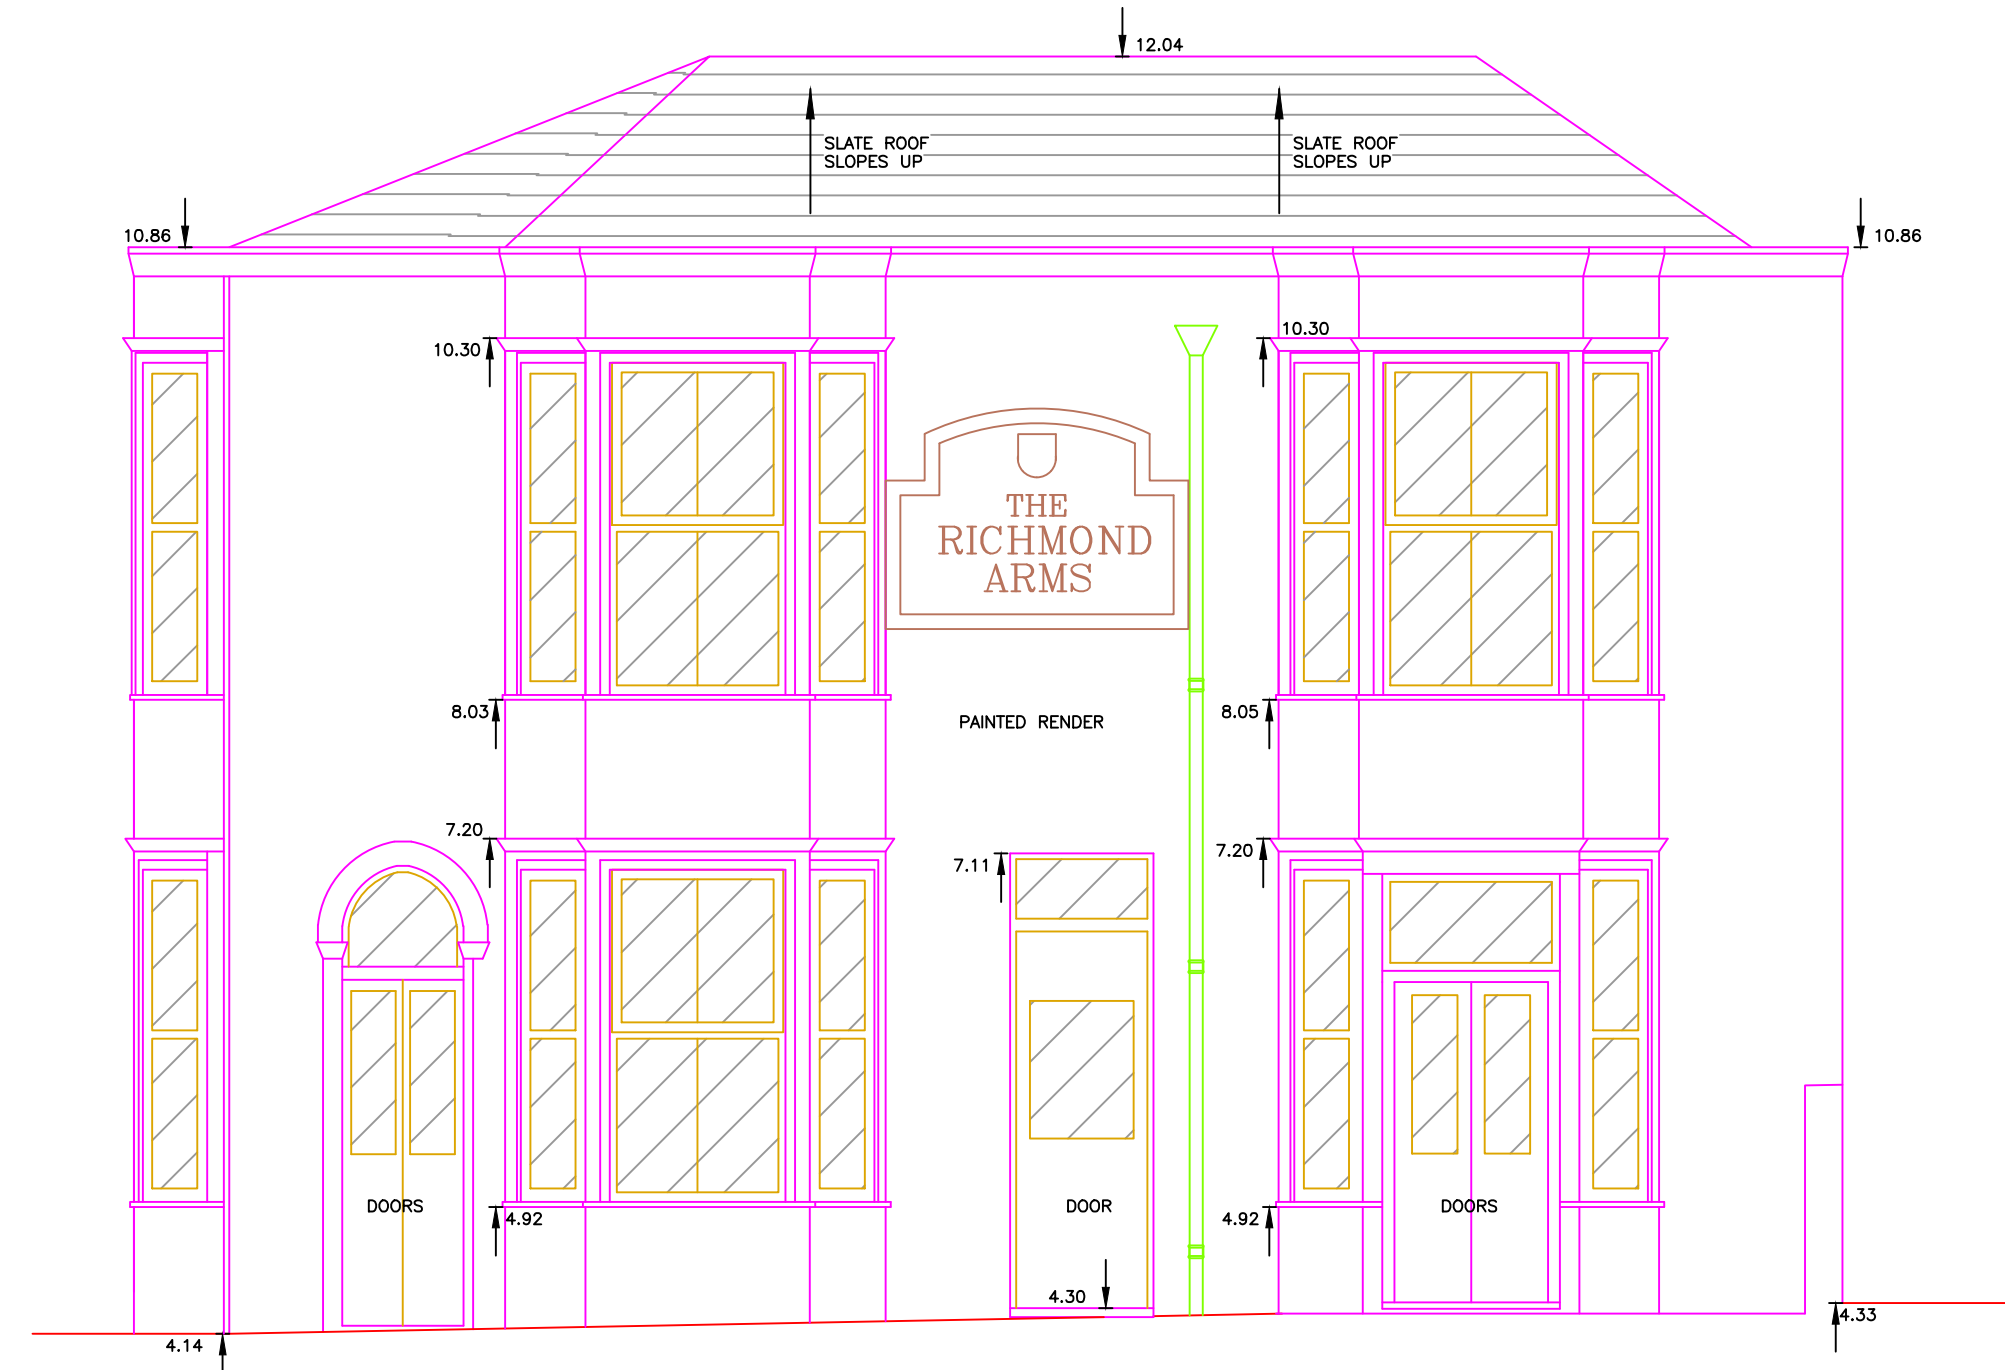


Elevation 2

DATUM 2.00m Above Datum

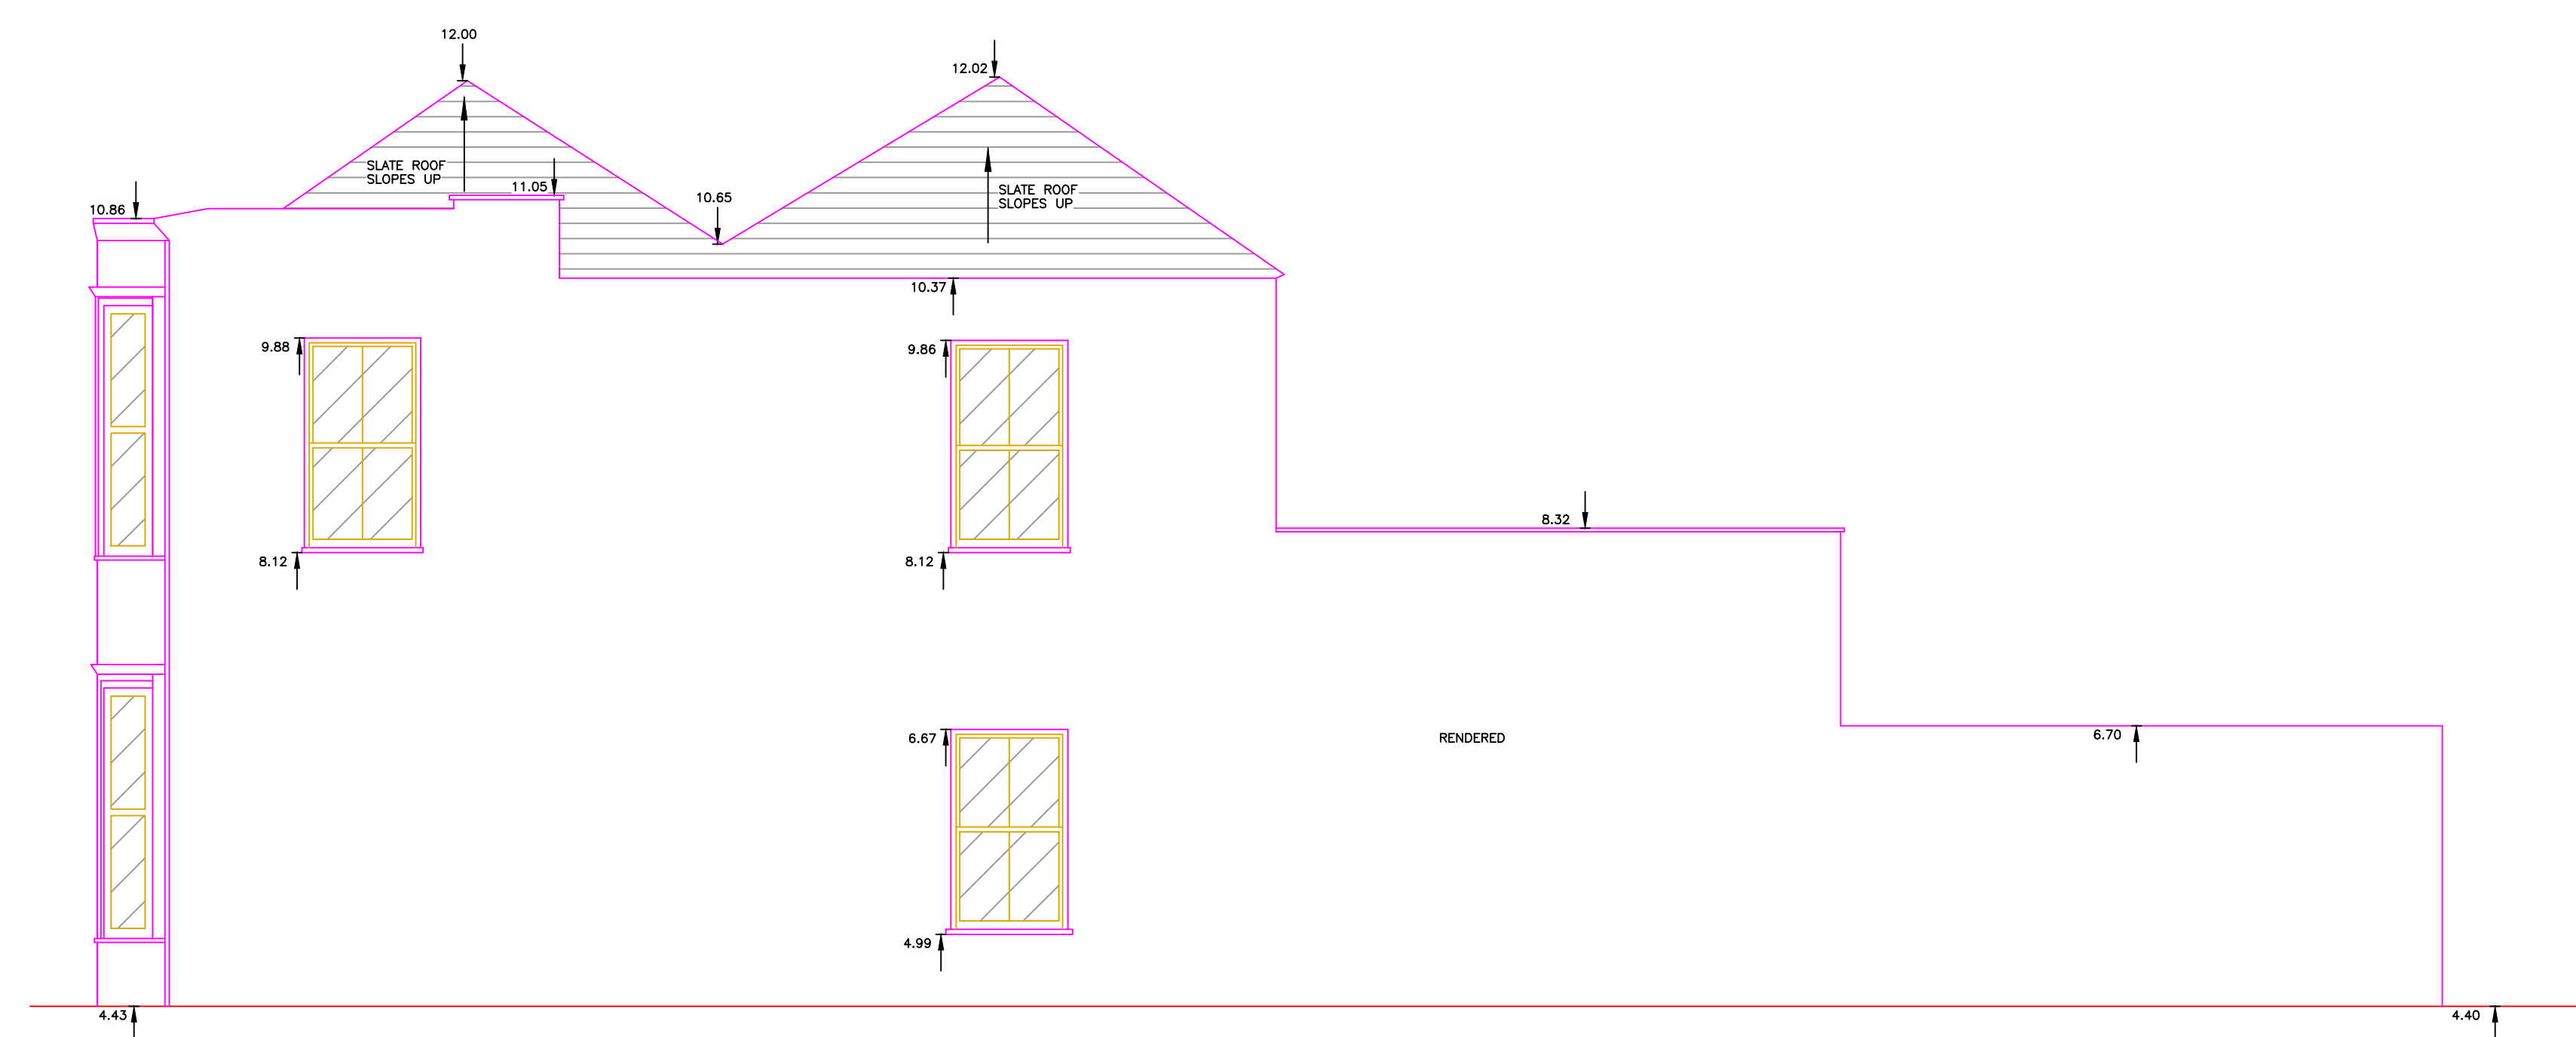

Elevation 3

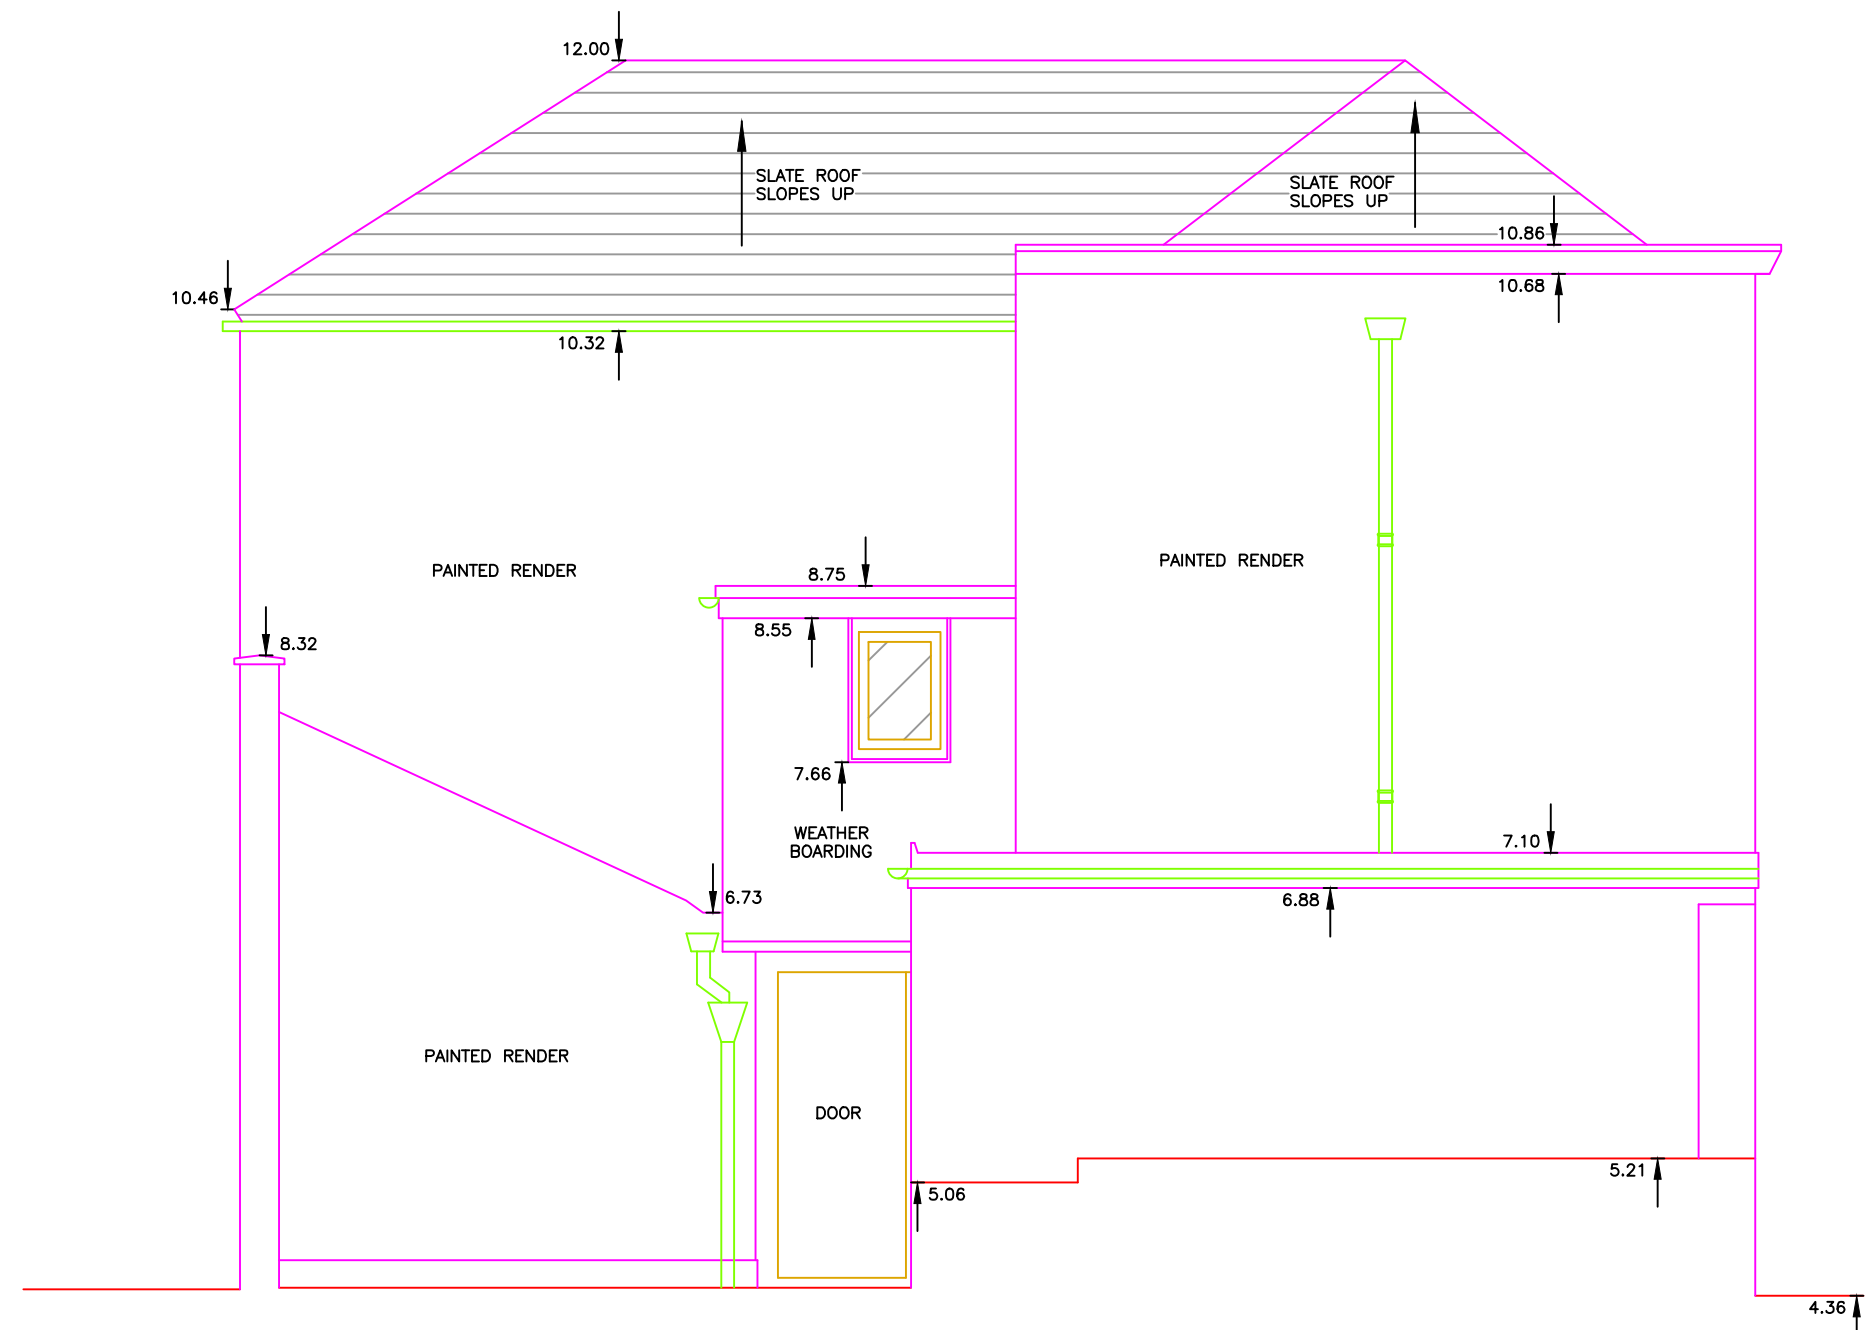

Elevation 4

DATUM 2.00m Above Datum



REV	DATE	DESCRIPTION			BY
REVISIONS					
e-mail: mail@harrissurveys.co.uk					
		CINCINNATI WINCHESTER ROAD WALTHAM CHATELAIN SOUTH-HAMPSTEAD HAMPSTON ROSS ST 2LG TEL: 01469 884394 FAX: 01469 884384			
		HARRIS SURVEYS LTD			
Project Title:		Richmond Arms P.H Upper Bognor Road Bognor Regis PO21 1AU			
Drawing Title:		Elevation Drawings			
Client:		Counterpoint Properties Ltd.			
Dwg.No:	20320_E	Scale	1:50		
Drawn	JH	Date	Nov. 2020		
Level Note					
All levels based on Survey Station no: 2 with level: 4.000m					