



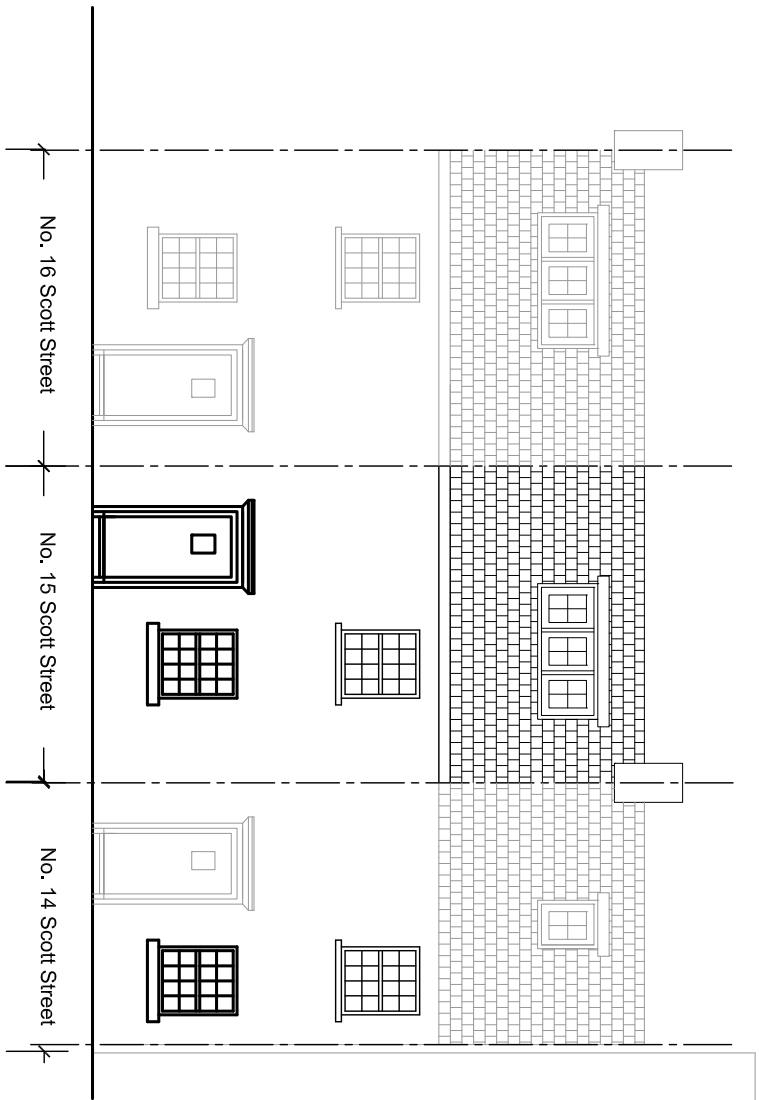


01 Existing North Elevation

1:50

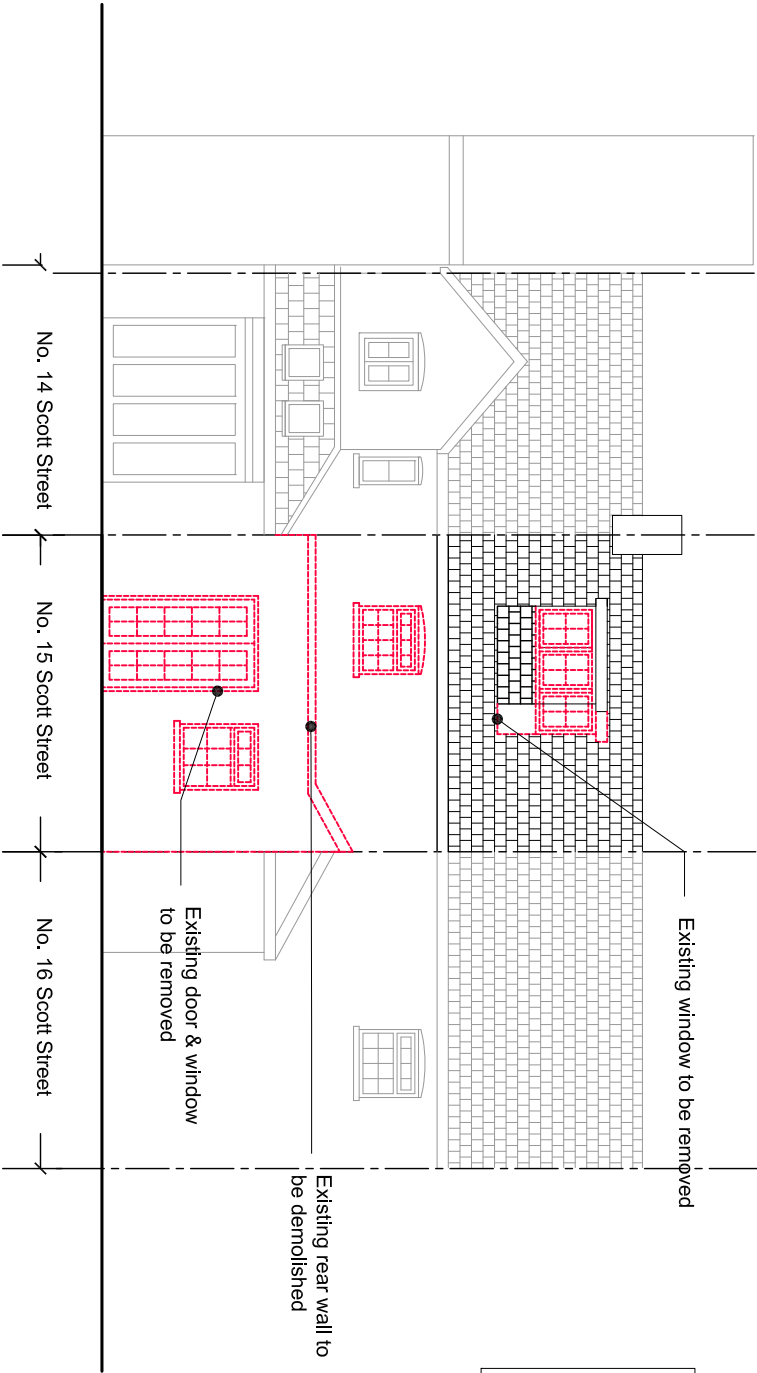


02 Existing South Elevation

1:50

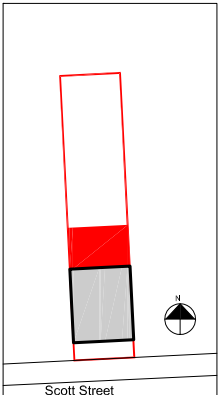


Do not scale from drawings. Check all levels and dimensions on site and compare with the drawings. The drawings are for information only and do not constitute a contract. The drawings are the property of Studio 15 and must not be copied or altered without written permission from Studio 15.

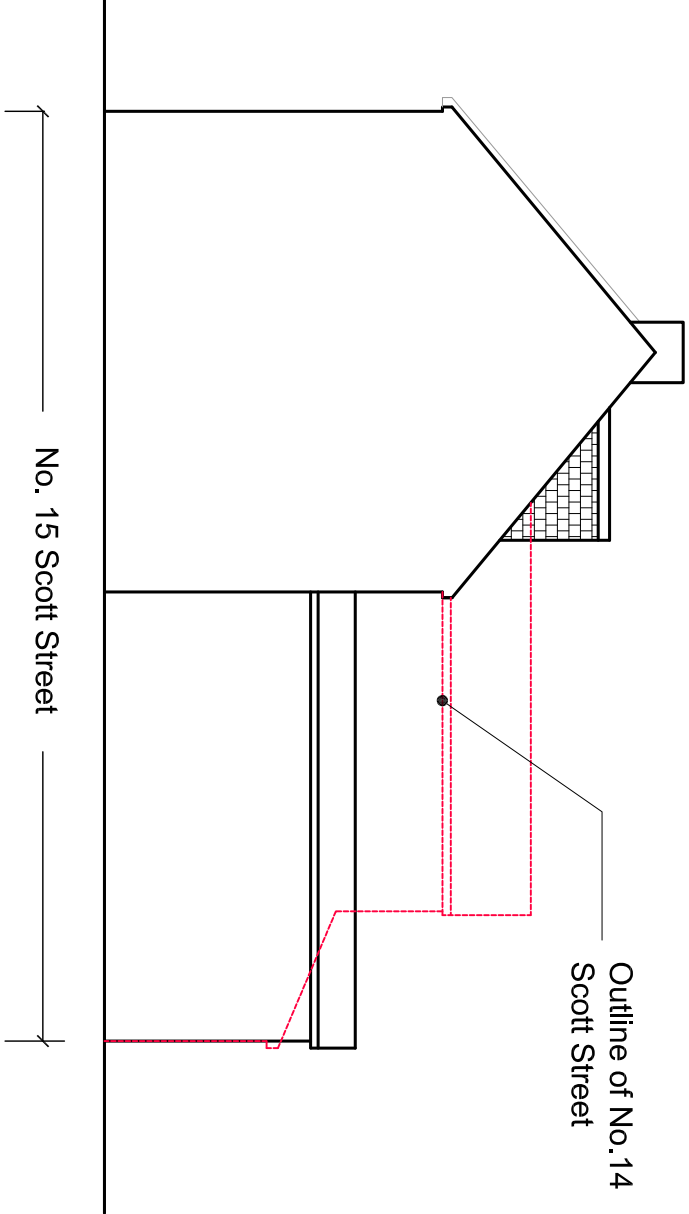

03 Existing West Elevation

1:50

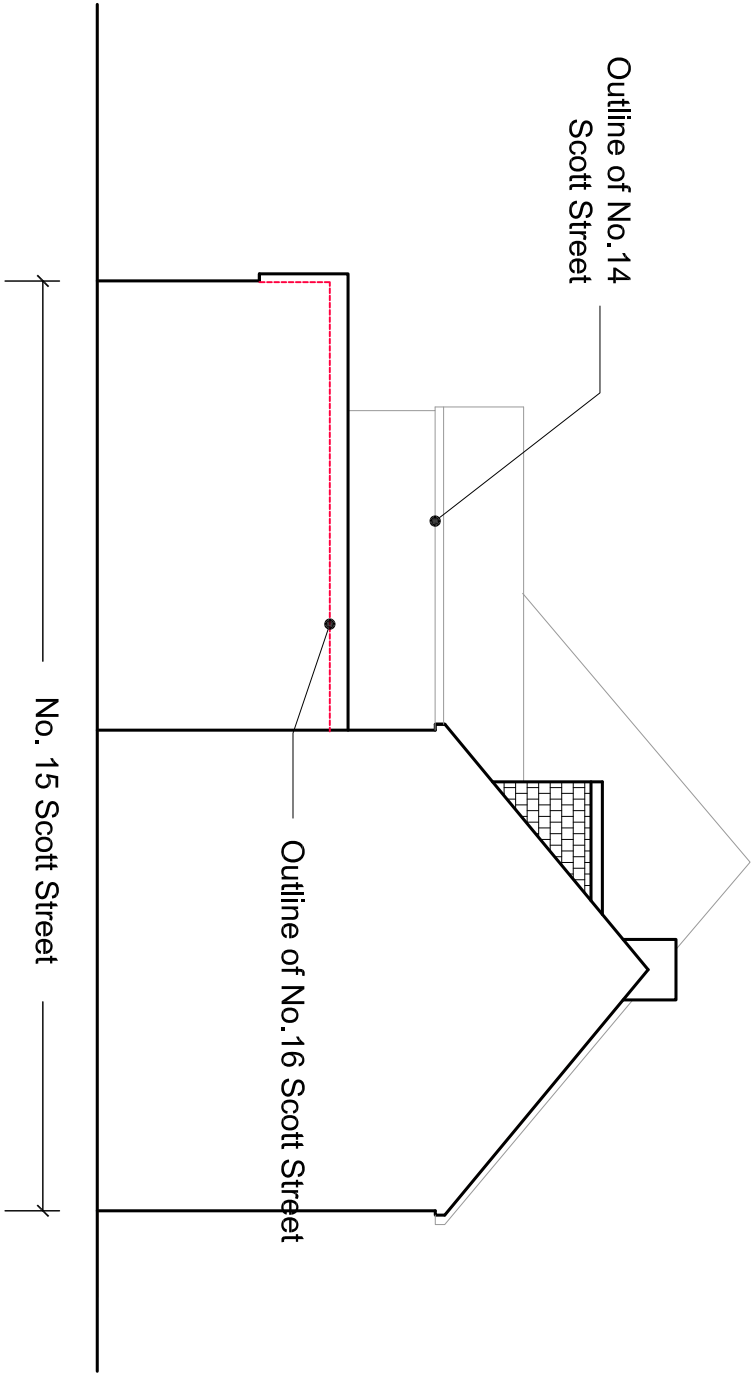

04 Existing East Elevation

1:50

General Notes		
A	Issued for Planning	22.02.17
No.	Revision/Issue	Date

Studio 15

No. 31
Orchard Avenue
Worthing
West Sussex
BN14 7PY
T:07894306373
email: mail@studio15architects.co.uk

Client

Joanne Begston
Project Name and Address
First Floor Extension at
15 Scott Street
Bognor Regis, West Sussex
PO21 1UH

Project

JBR

Date

30-10-2015

Scale

as stated at A3

Drawing Number

104A

PLANNING ISSUE