

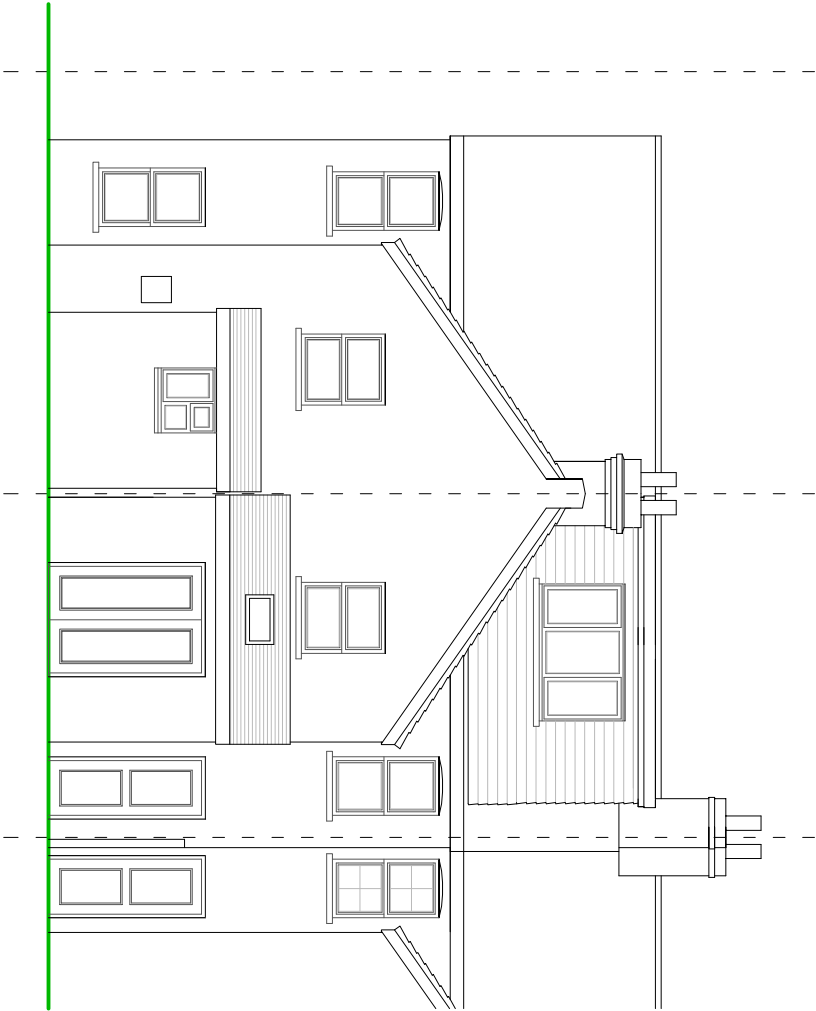


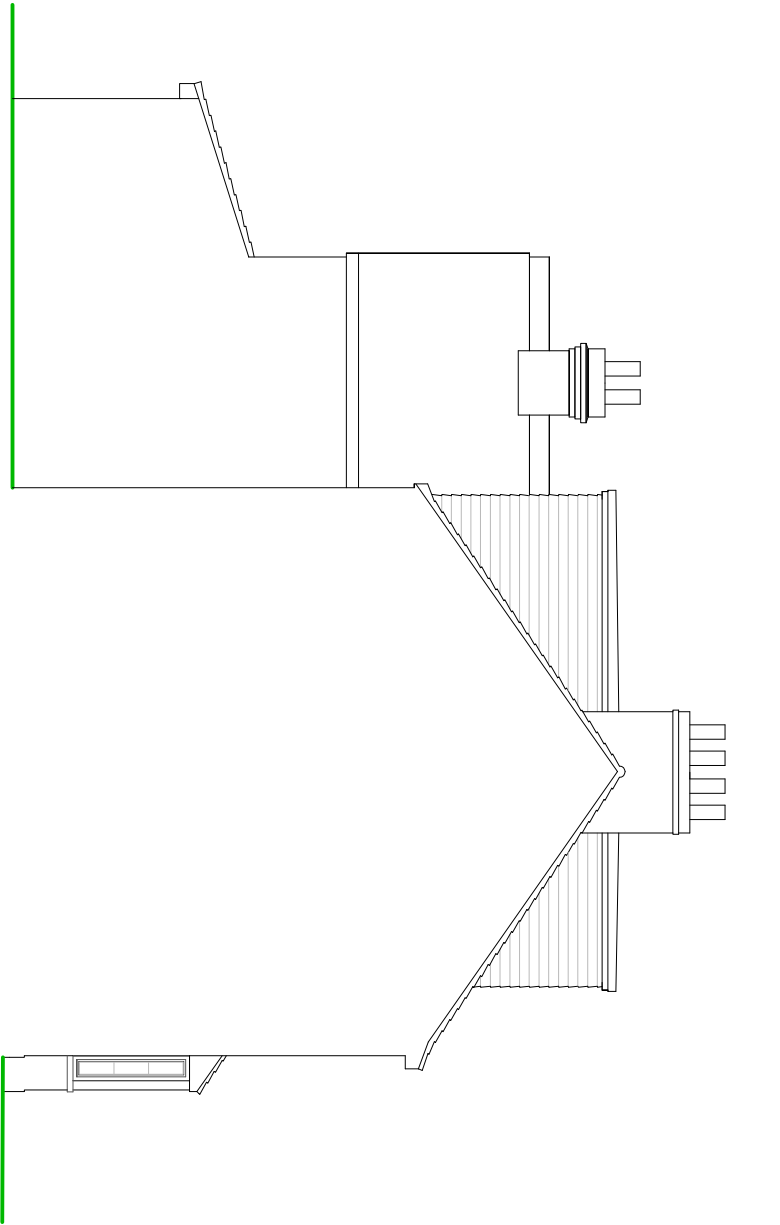

SIDE ELEVATION


NOTES

- ROOF - Interlocking concrete tiles to pitched roof.
- WALLS - Mixture of painted render and face brick finish to external walls.
- WINDOWS/DOORS - White painted wooden framed single glazed and some PVC framed PVC double glazed units.

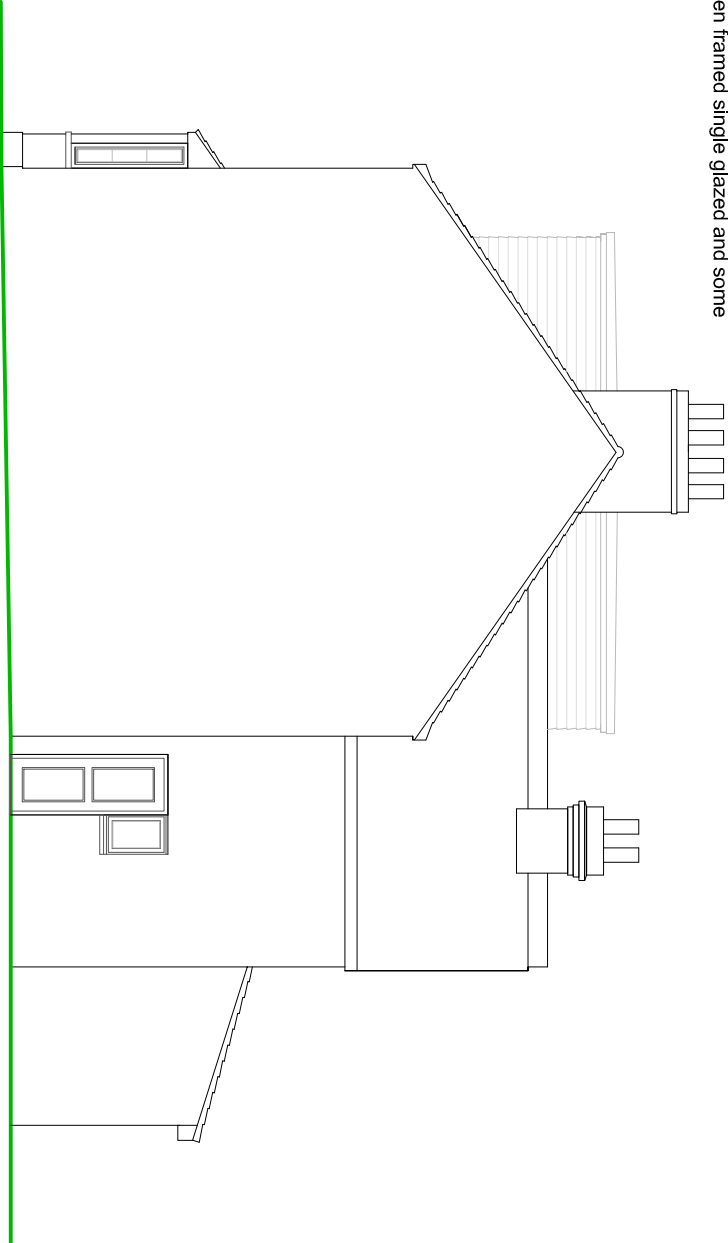

SIDE ELEVATION

SCALE

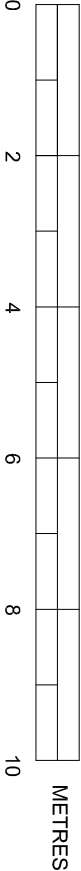

EXISTING ELEVATIONS

SUSSEX BUILDING CONSULTANCY LIMITED

34 WILLIAM STREET,
BOGNOR REGIS, WEST SUSSEX.

SCALE - 1/100 REV - DATE - 18/03/2021



LABC

partner

3 NORTHGATE ROAD
BOGNOR REGIS
PO21 1SL
TEL - (01243) 861379