
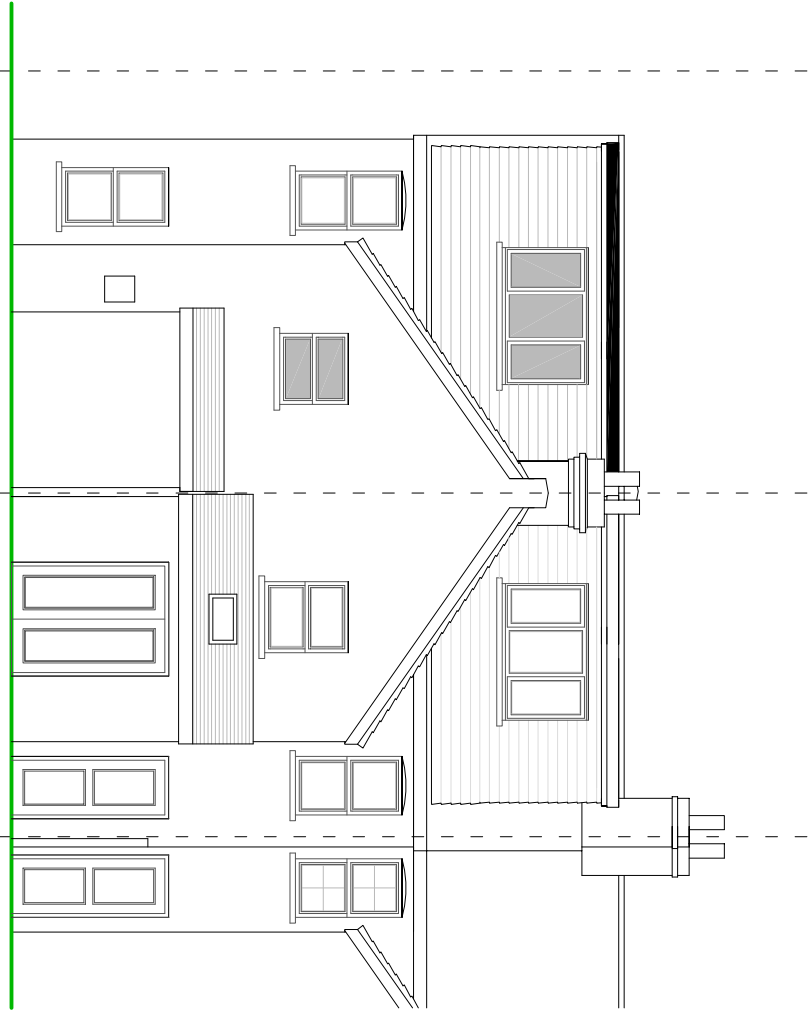


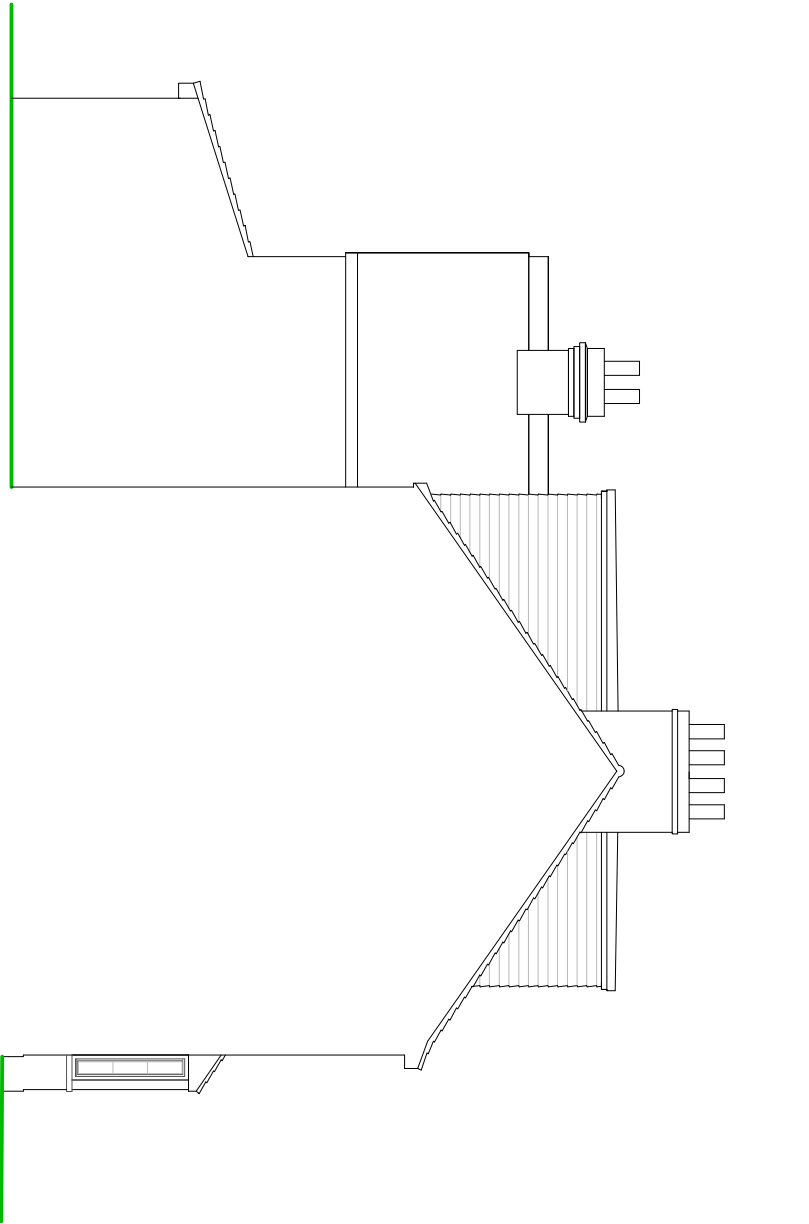


SIDE ELEVATION


REAR ELEVATION

NOTES

- ROOF - GRP covering to flat roof.
- WALLS - Plain concrete tile hanging to dormer cheeks.
- WINDOWS/DOORS - White PVC framed double glazed units.

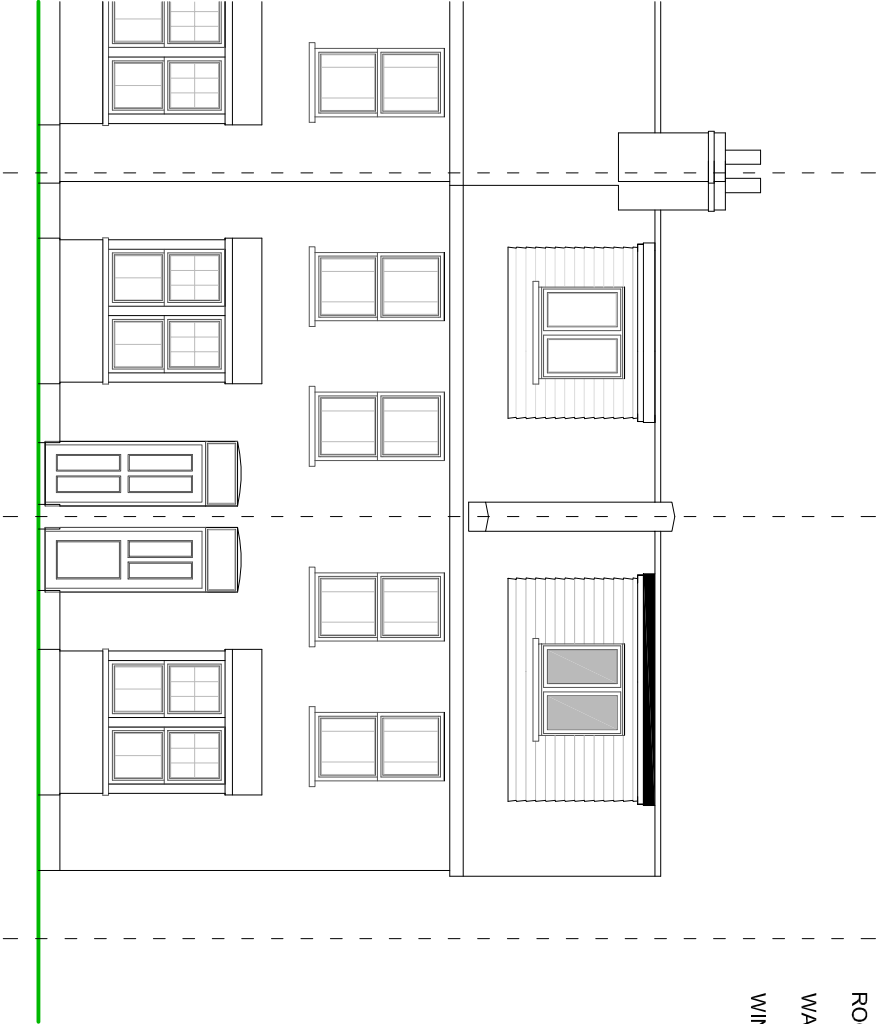

FRONT ELEVATION

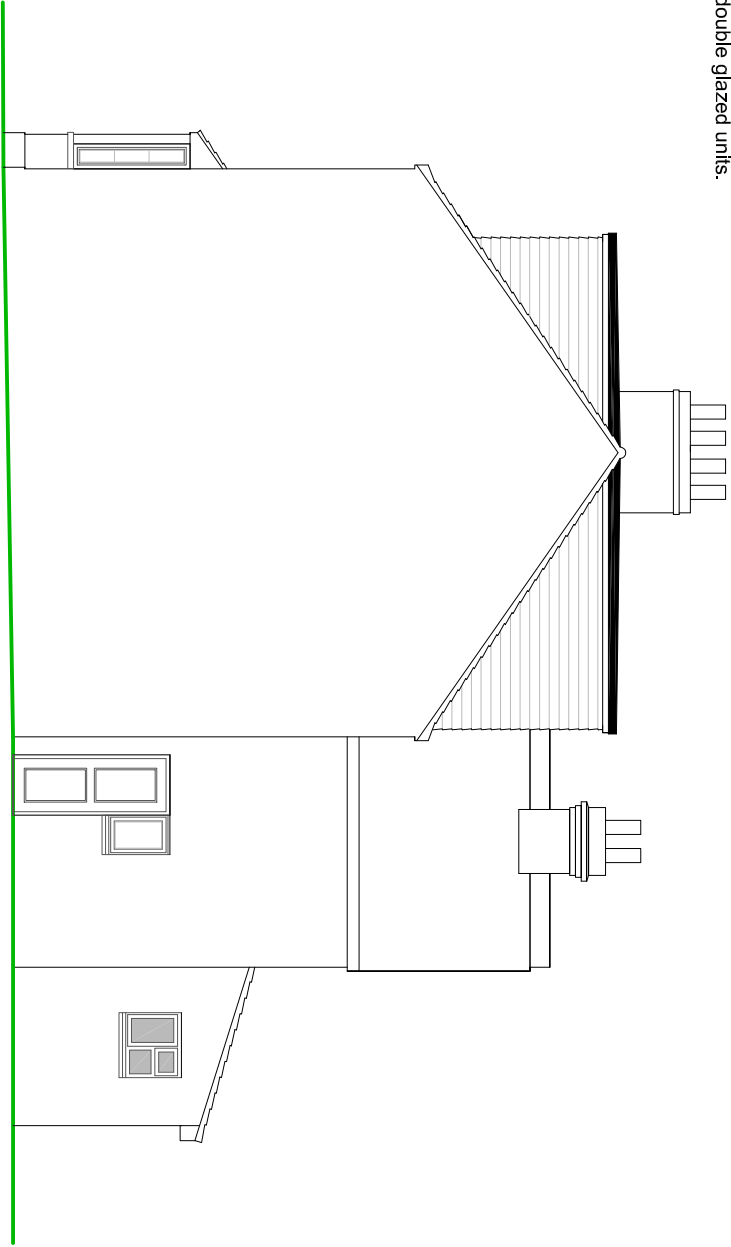

SIDE ELEVATION



PROPOSED ELEVATIONS

SUSSEX BUILDING CONSULTANCY LIMITED

34 WILLIAM STREET,
BOGNOR REGIS, WEST SUSSEX.

SCALE - 1/100 REV - A DATE - 23/03/2021

LABC
partner
3 NORTHGATE ROAD
PO21 5Z
TEL - (01243) 861379