
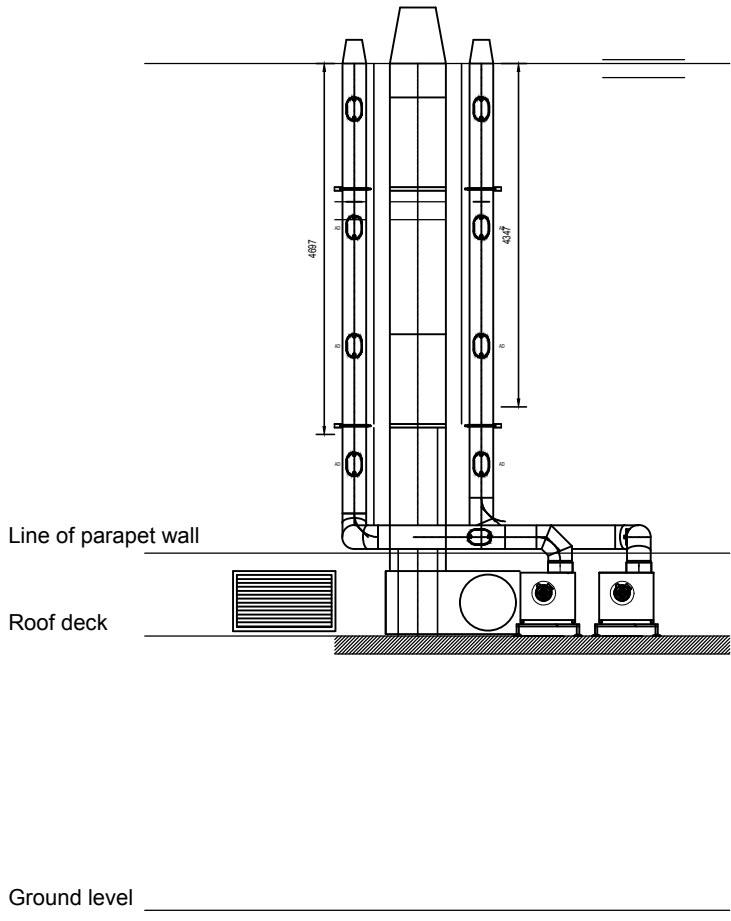


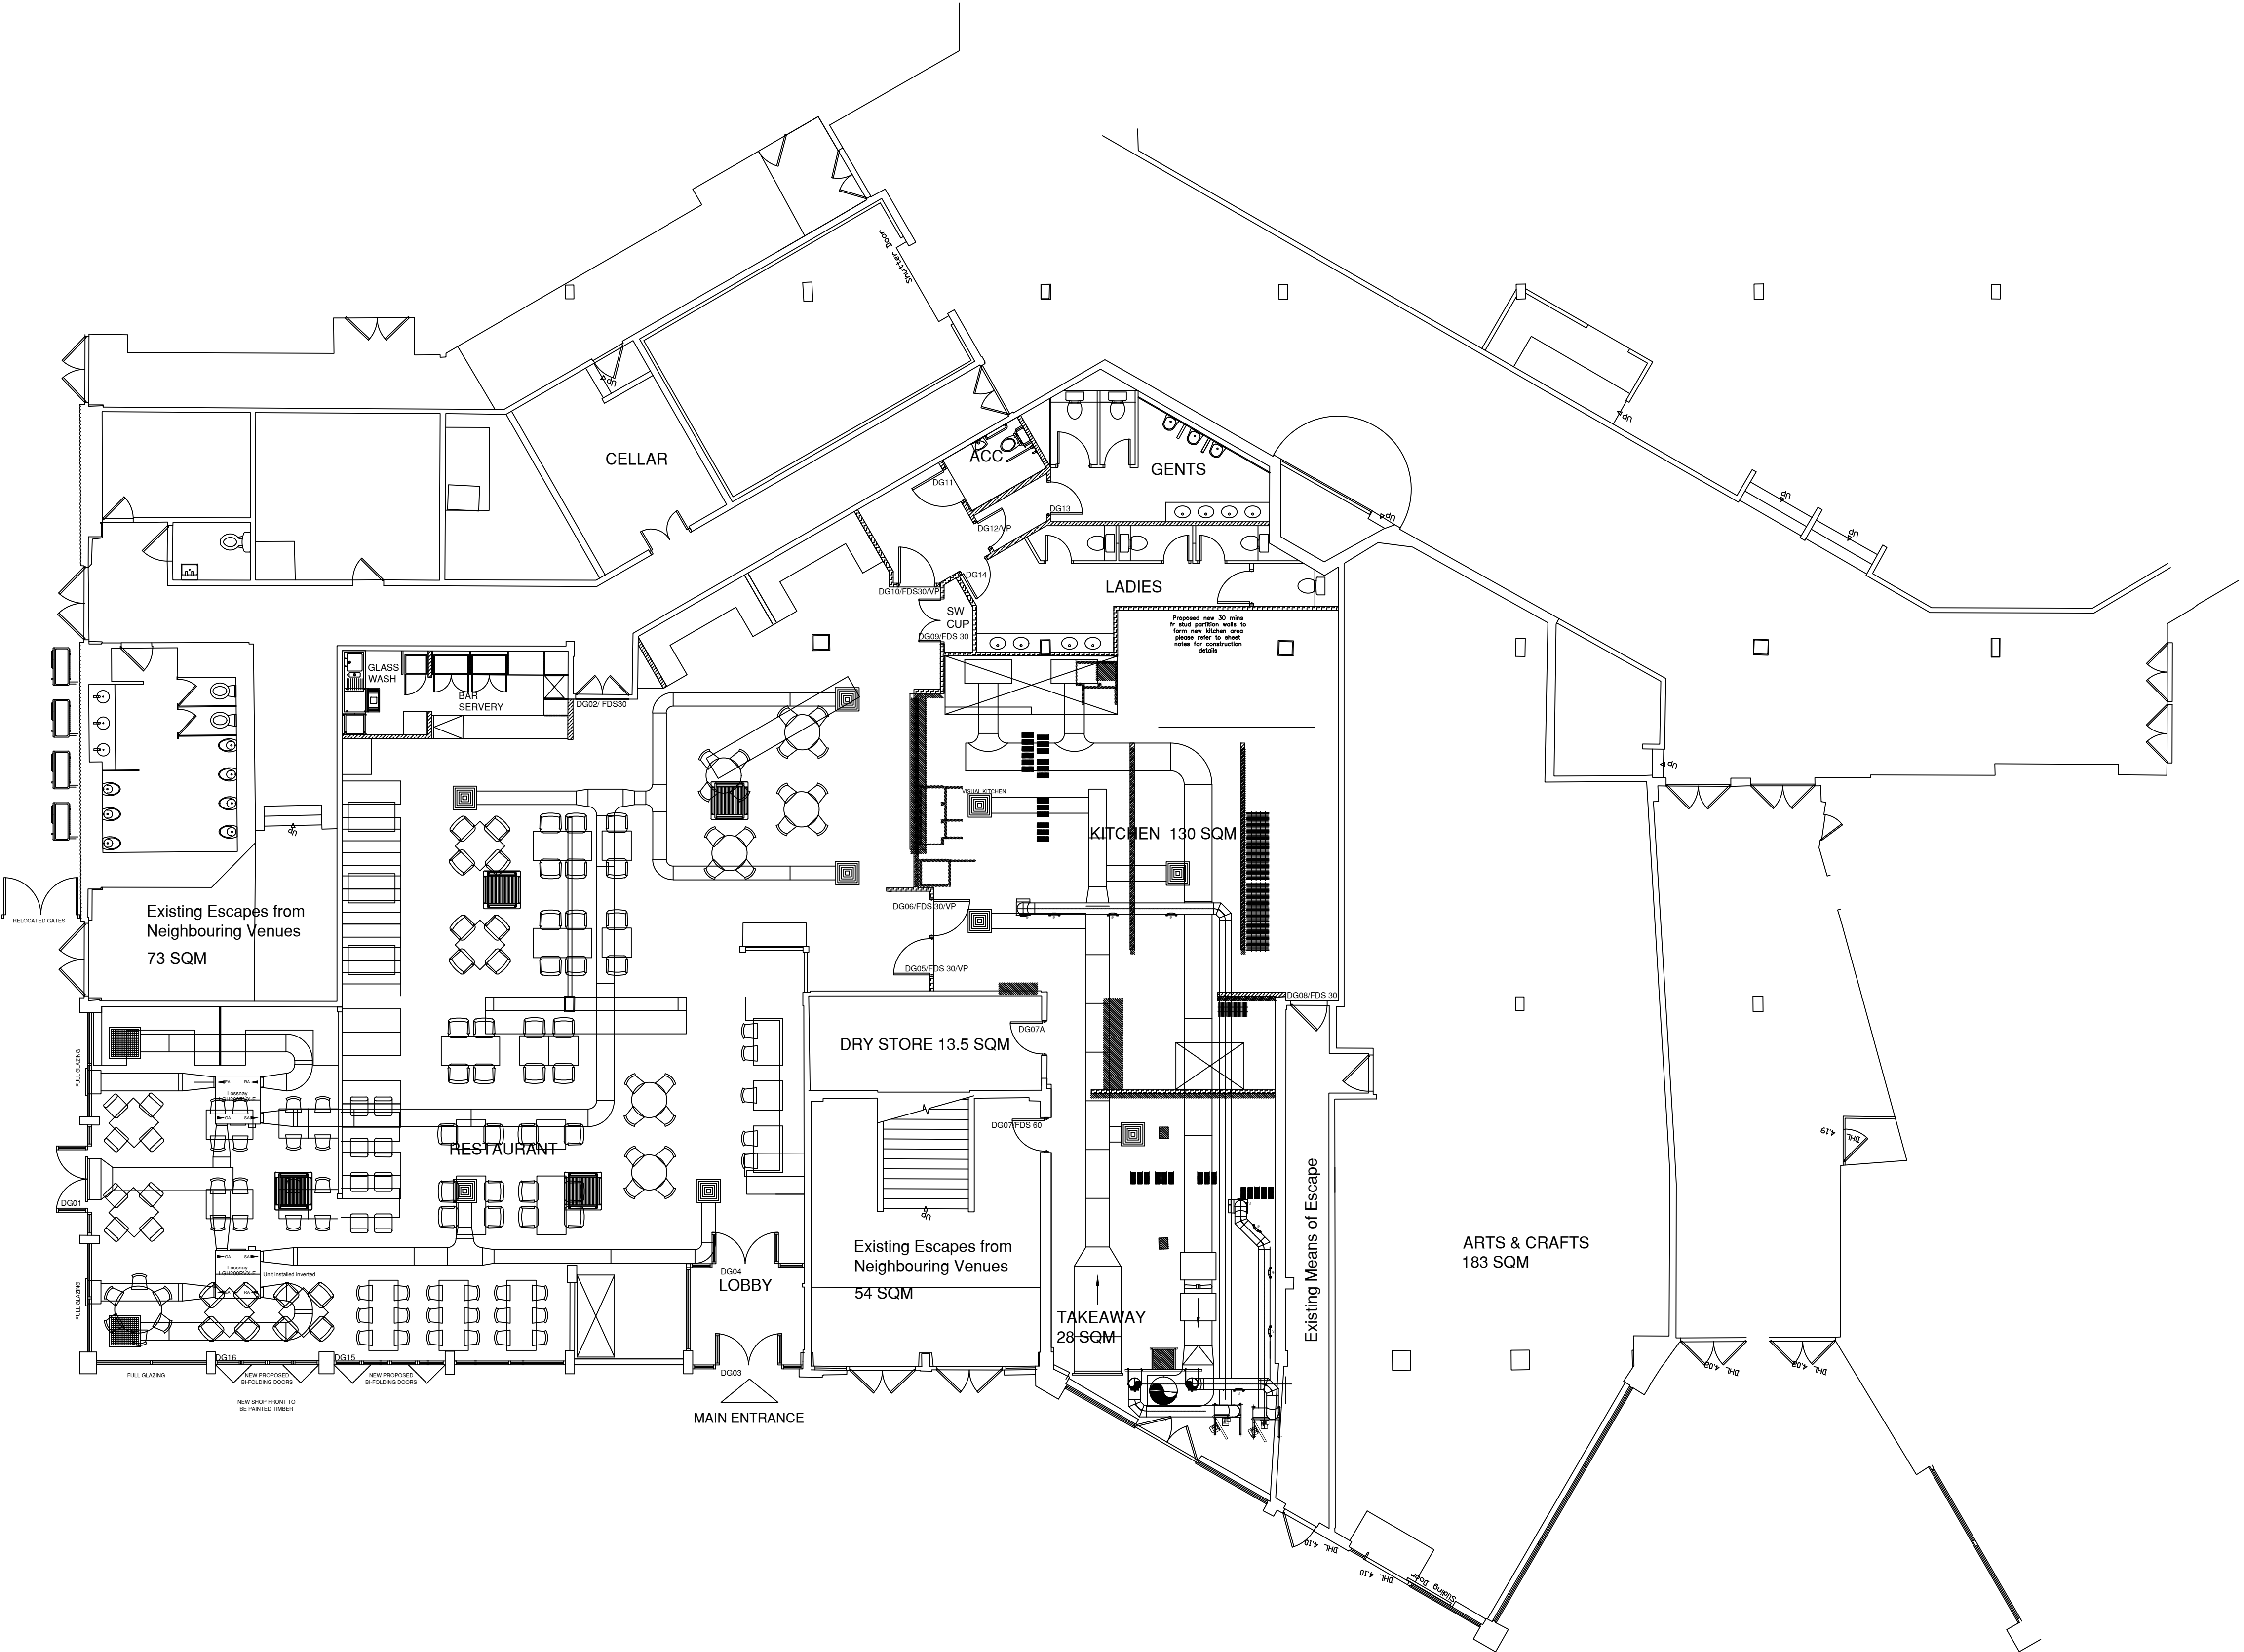

B	Kitchen ductwork amended for coment	23.03.17.
A	Discharge duct height reduced	23.03.17.

REVISIONS:

SEATON HEATING

and Engineering Services Lim

Winecote Lane
Belgrave
Tamworth
Staffordshire
B77 2LE

Tel: 01827 286777
Fax: 01827 288319

CLIENT: Butlins

PROJECT: Bognor Fish & Chip

DRAWING TITLE/REVISION: Mechanical Services

DATE: 17.03.17.	DRAWN: PWH
-----------------	------------

SCALE: 1:100	SHEET SIZE: A1
--------------	----------------

DRAWING No.: 2916 MS 01B

