

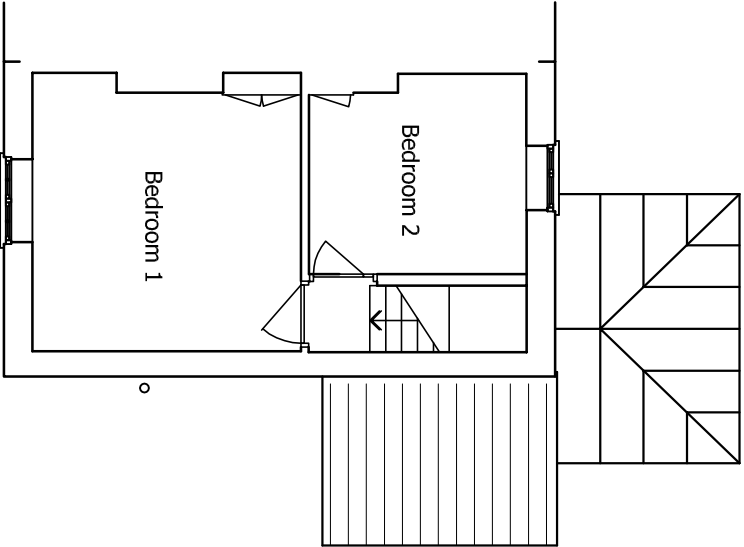


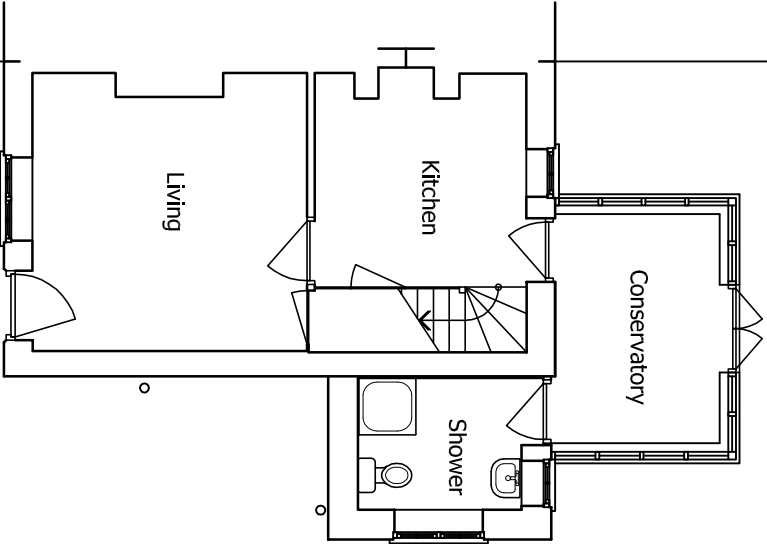



First Floor

area 30 sqm

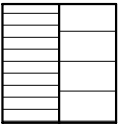

Ground Floor

area 45 sqm

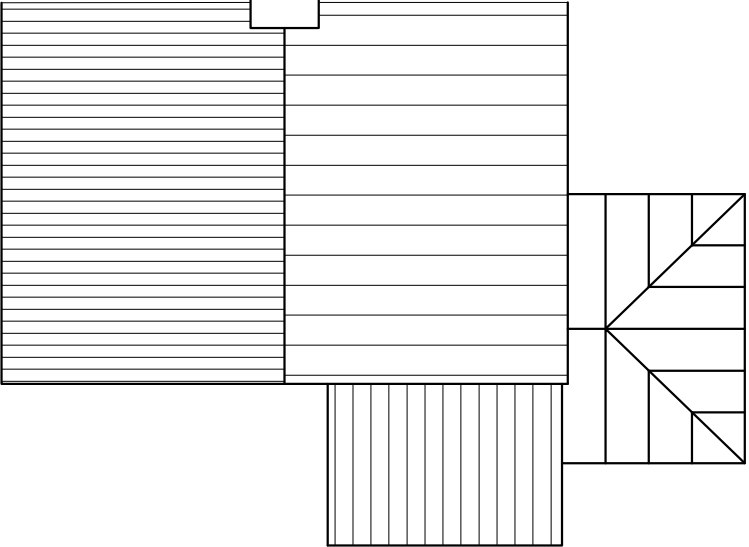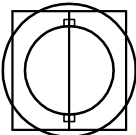

Roof Plan

A 23.04.10 - roof plan added

Dwg No.		rev.	
44-SG1		A	
Scales:	Date:		
1:100	28.07.08		
Thomas & Susanne Jensen 102 Wepham			
No dimensions to be scaled from this drawing			
©			
Survey Plans			
Start to Finish gjb Ltd tel 01306 882230 07920 774480			