




SOUTH WEST ELEVATION

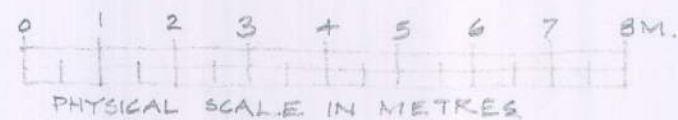

PHYSICAL SCALE IN METRES

SCALE 1:100 AT A3.

REVISIONS

A' 02.05.10 FENESTRATION AMENDED
B' 02.06.10 COLOURED

REPLACEMENT DWELLING AT "ILEX COTTAGE"
BURPHAM, NR ARUNDEL, WEST SUSSEX, BN18 9RJ.

SOUTH WEST ELEVATION DWG 31/13B

hebe brown
design services

10 Longmead, Walberton, BN18 0QG
e. office@hebebrown.com
t. 01243 544603 m. 07980 838864