


Merrie Gardens, Clapham

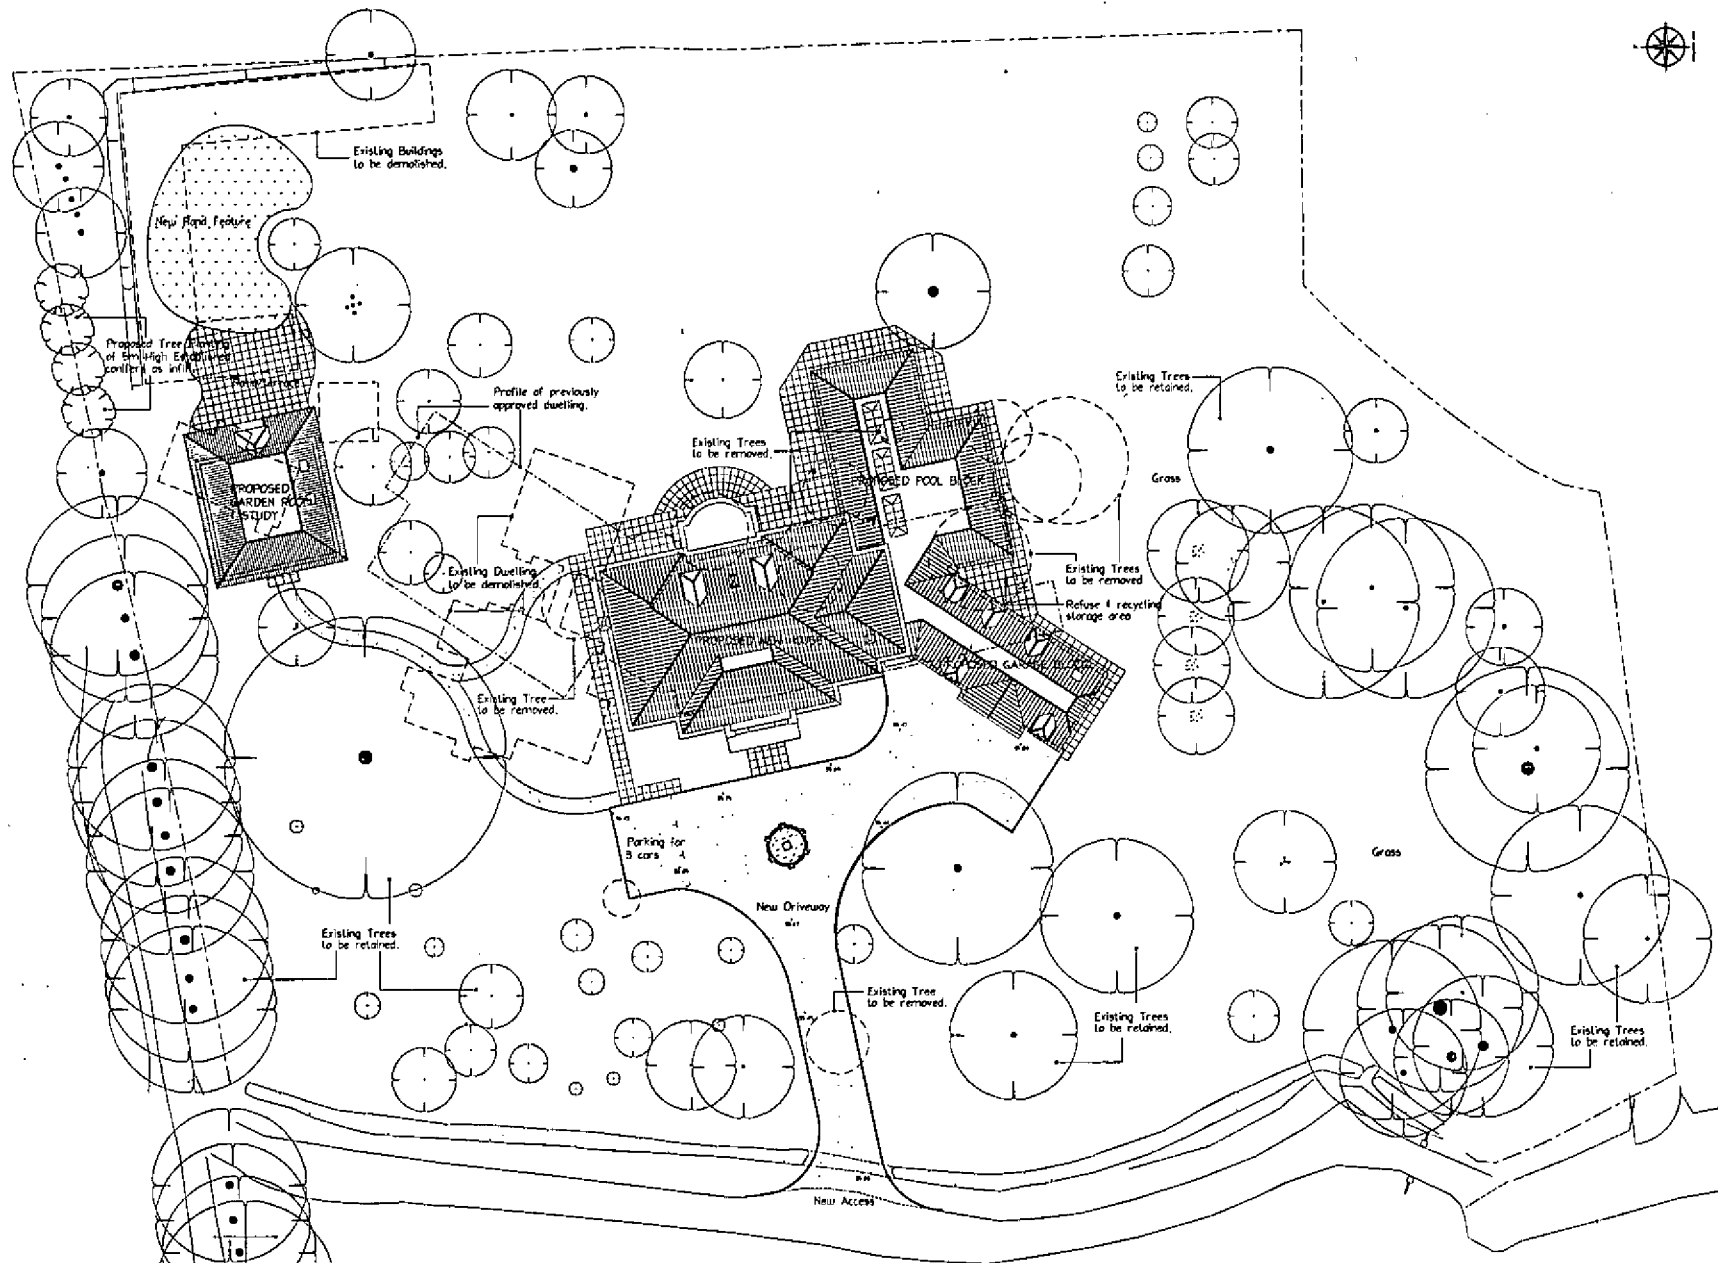





Merrie Gardens
Clapham

Site
Level
Date
19/08/11



CL/11/10

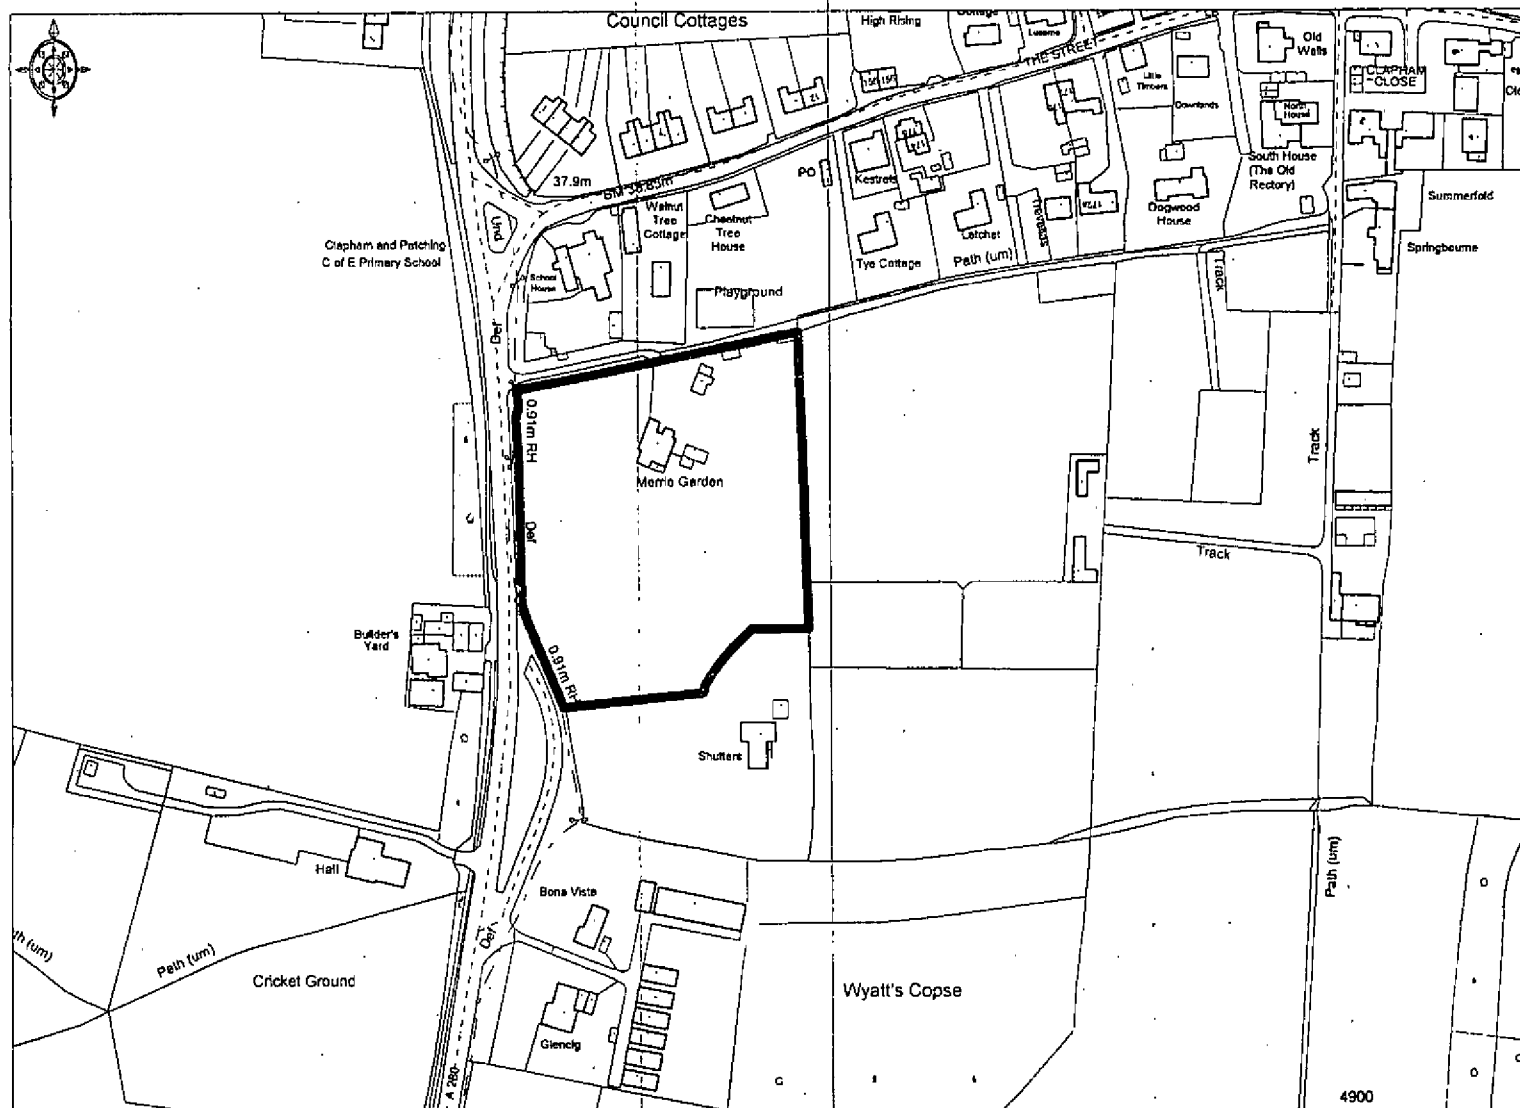


Ordnance Survey

© Crown Copyright 2008. All rights reserved. Licence number 100020449. Plotted Scale - 1:2500

LOCATION PLAN SCALE 1/2500

CL/11/110

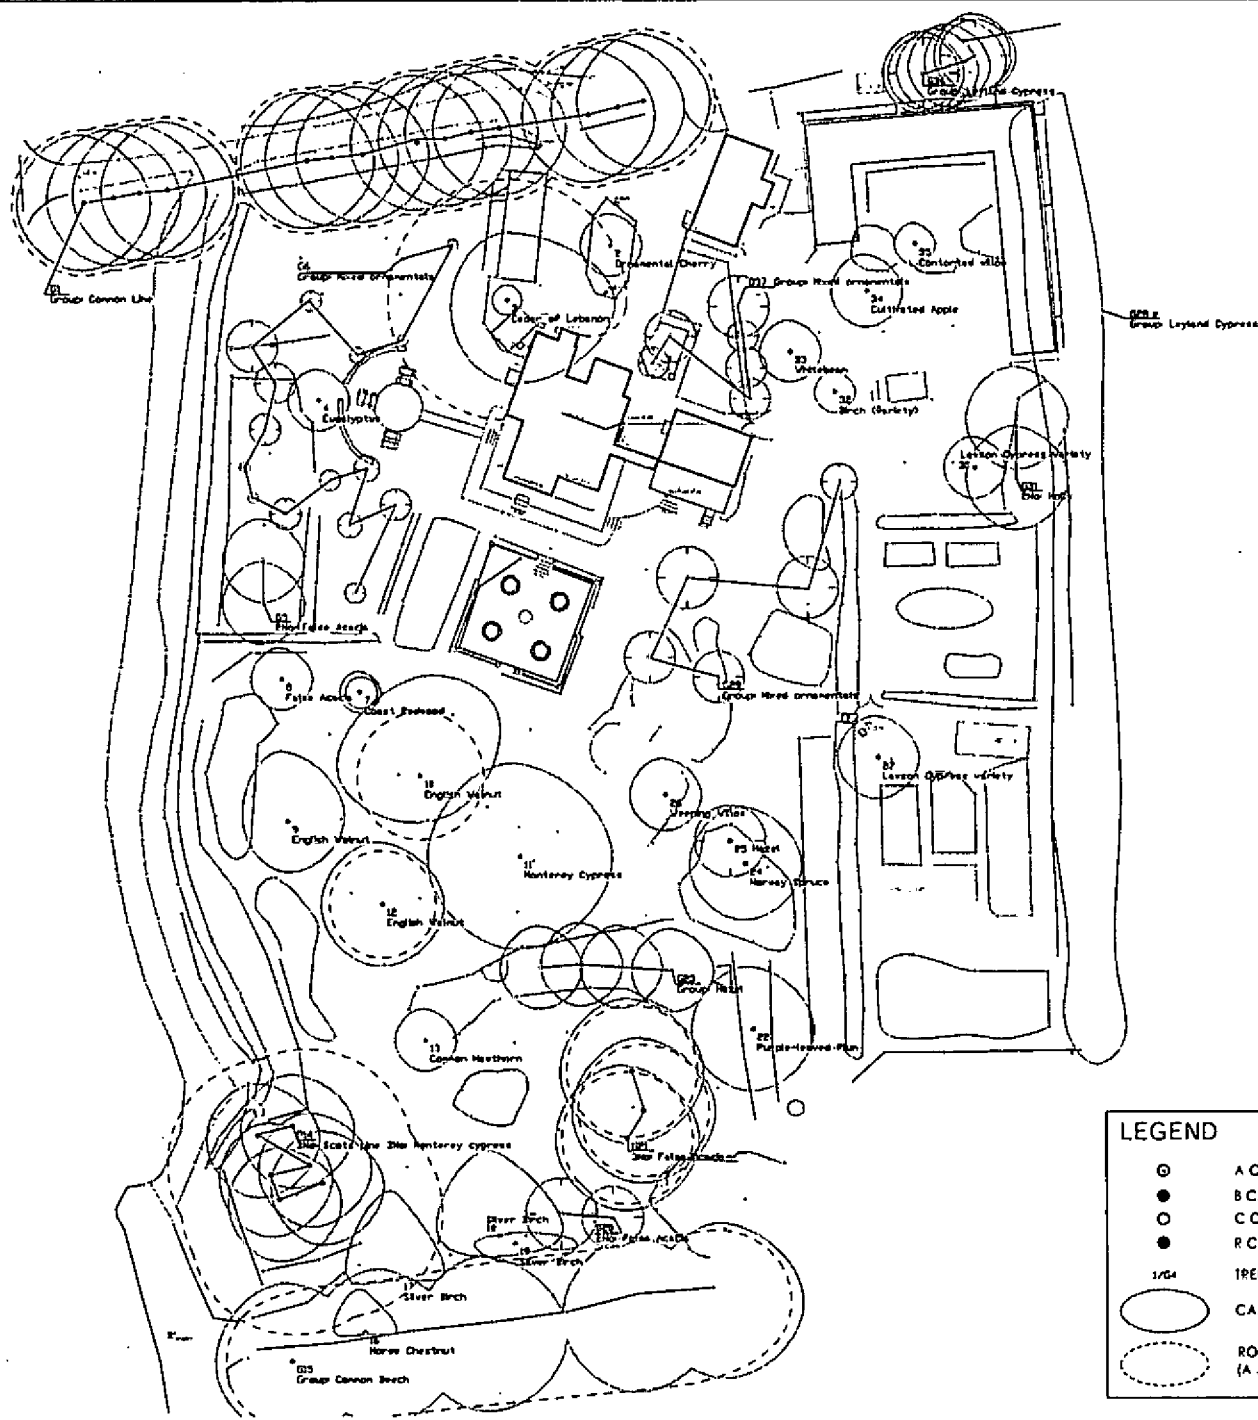

MERRIE GARDENS, CLAPHAM WORTHING

TREE REFERENCE PLAN

LEGEND

- A CATEGORY TREE
- B CATEGORY TREE
- C CATEGORY TREE
- R CATEGORY TREE
- 1/54 TREE/GROUP NUMBER
- CANOPY SPREAD
- ROOT PROTECTION AREAS (A & B GRADE TREES)

ACD


Client: **MJH EXECUTIVE HOMES LTD**
Site: **MERRIE GARDENS, CLAPHAM, WORTHING**
Drawing: **TREE REFERENCE PLAN**

NO.	DATE	REVISION
1		
2		
