


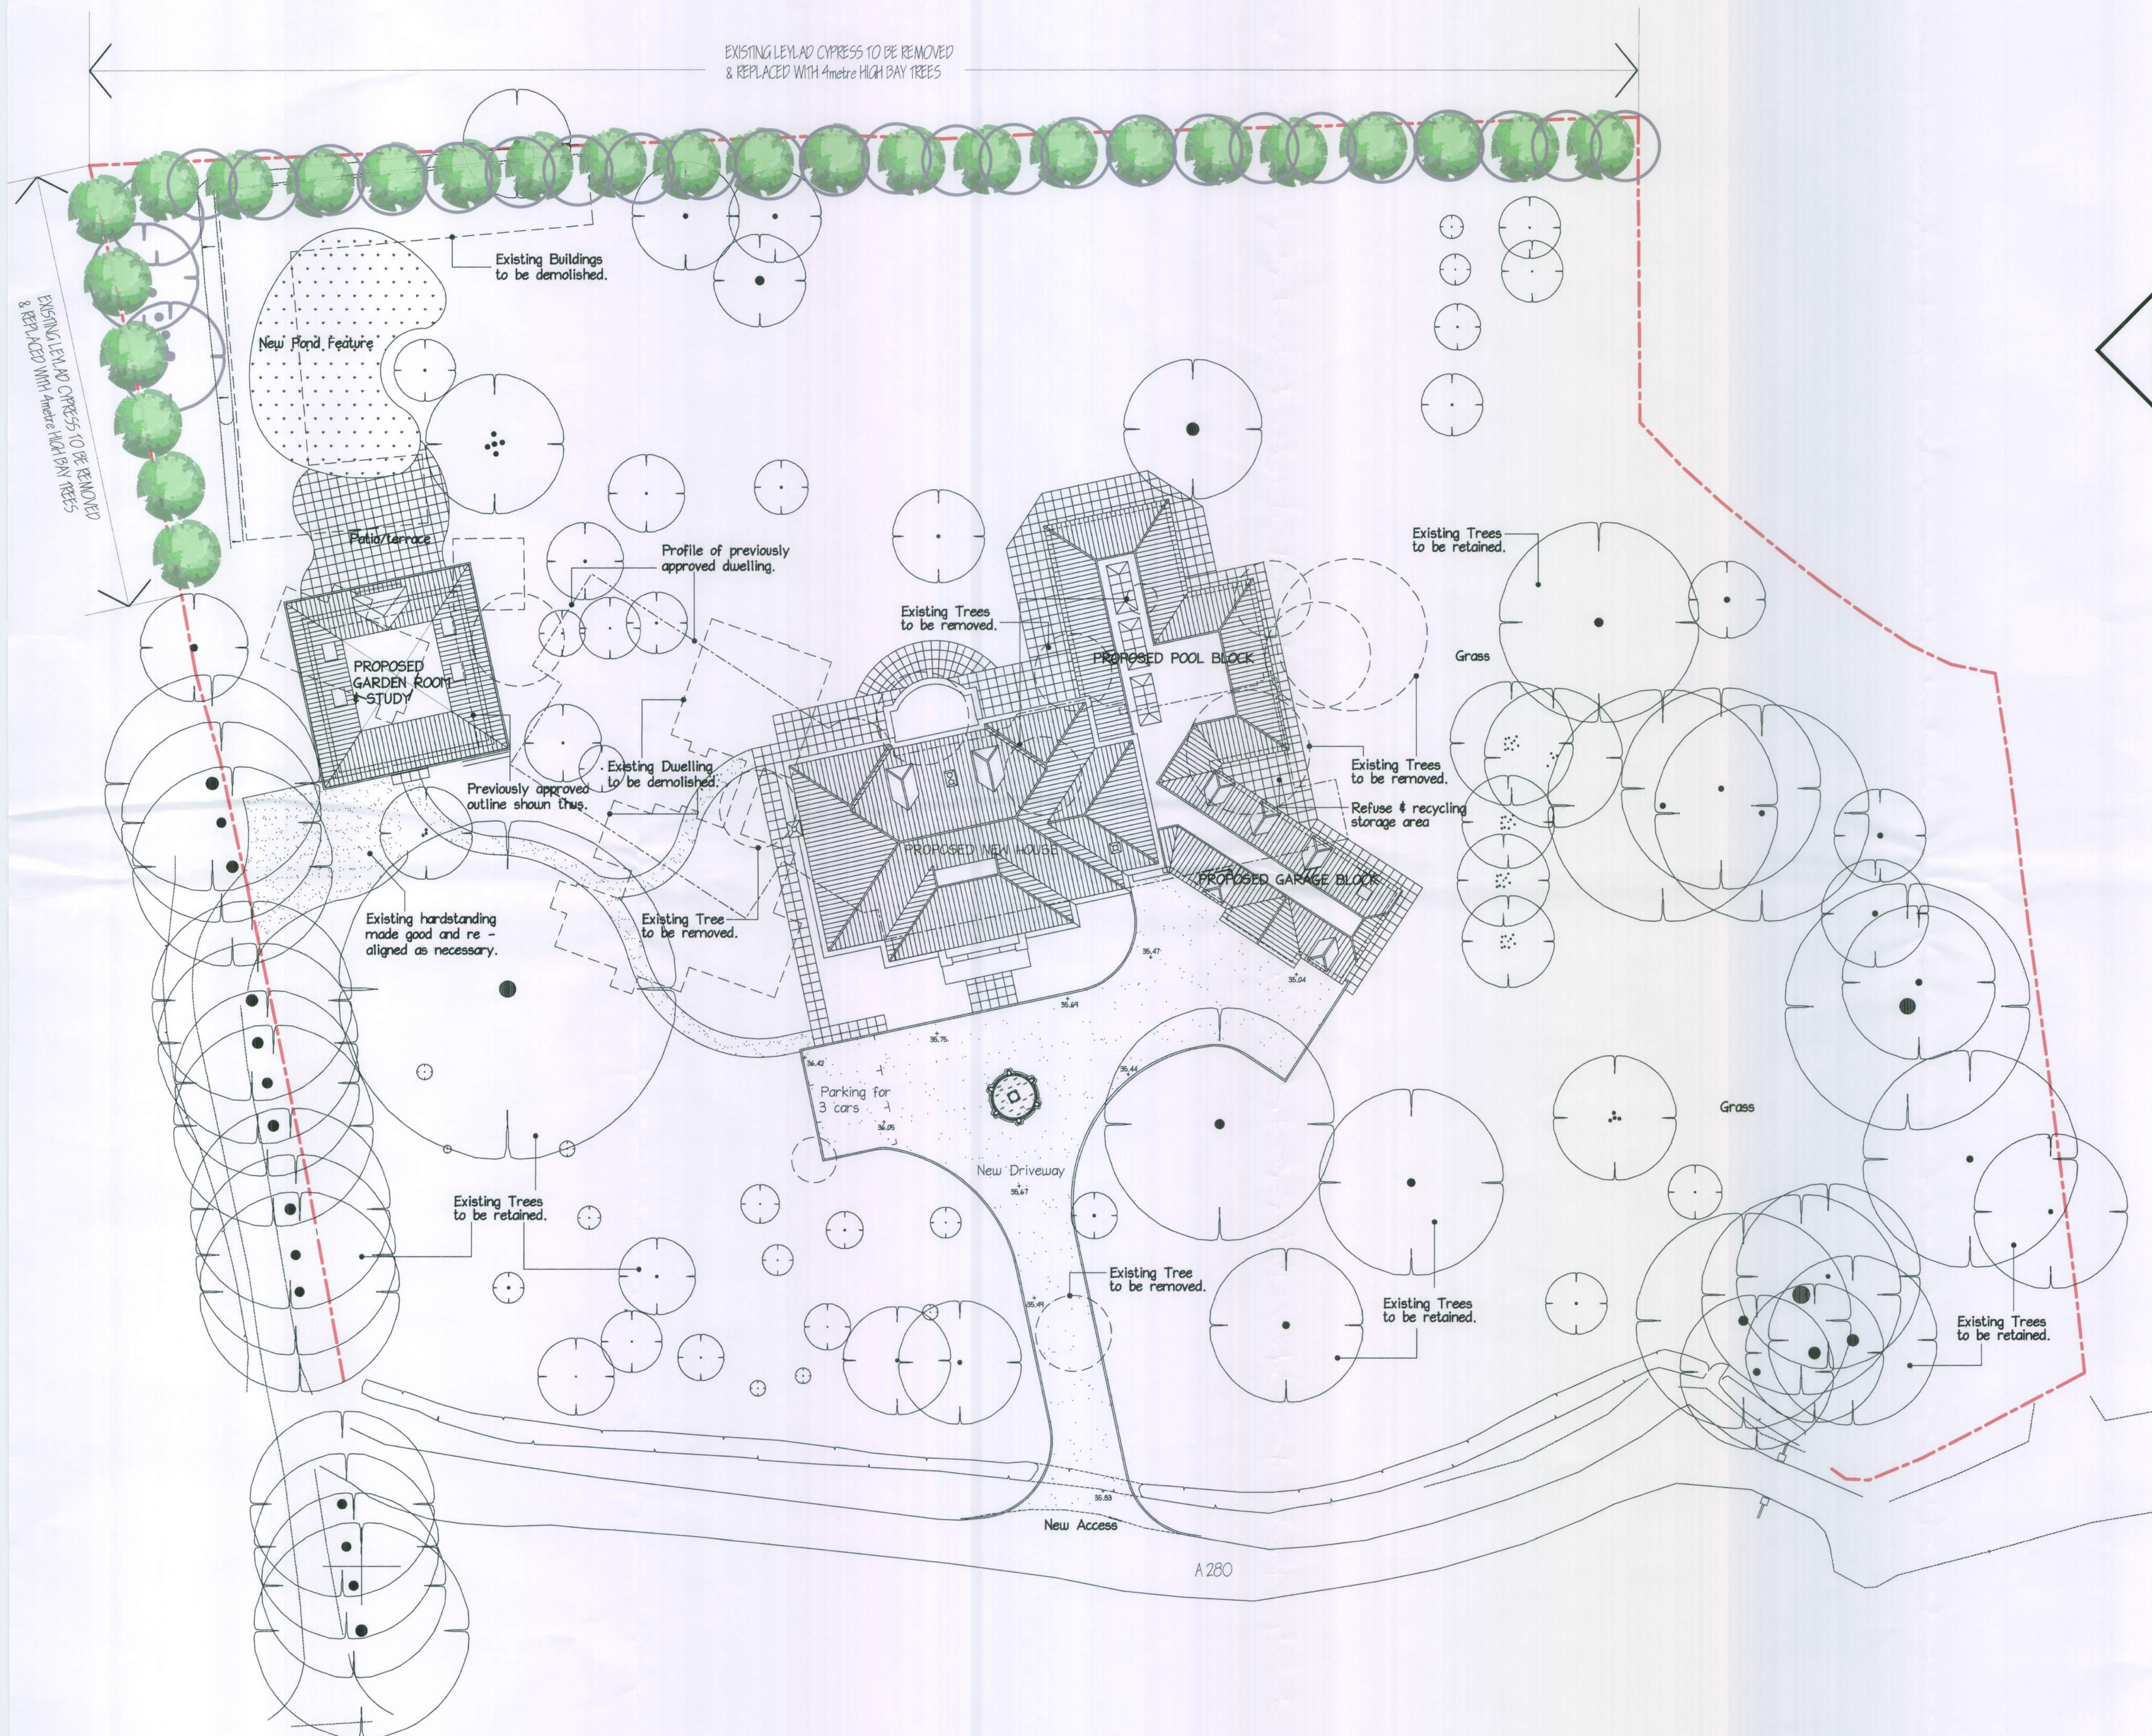

AMENDMENT 'A' : August 2011
ADD: Boundary Tree Planting Information - GRM

Project
"WATERFORD HOUSE" (FORMERLY "MERRIE GARDENS")
CLAPHAM
WORTHING
WEST SUSSEX, BN13 3UY

Drawing
PROPOSED SITE LAYOUT

Architects & Planning Consultants
M Associates
Clock Tower House, Lewes Road
Lindfield, West Sussex, RH16 2LH
Telephone 01444 - 484711

Client
MJH

Drawing no.	date	scale	drawn
0311 / 901	04 / 11	1:200	GRM
	revisions	A	

©THE CONTRACTOR SHOULD CHECK ALL DIMENSIONS ON SITE.
NO DIMENSIONS TO BE SCALED FROM DRAWINGS.
IT IS THE CONTRACTOR'S RESPONSIBILITY TO ENSURE COMPLIANCE
WITH BUILDING REGULATIONS.