


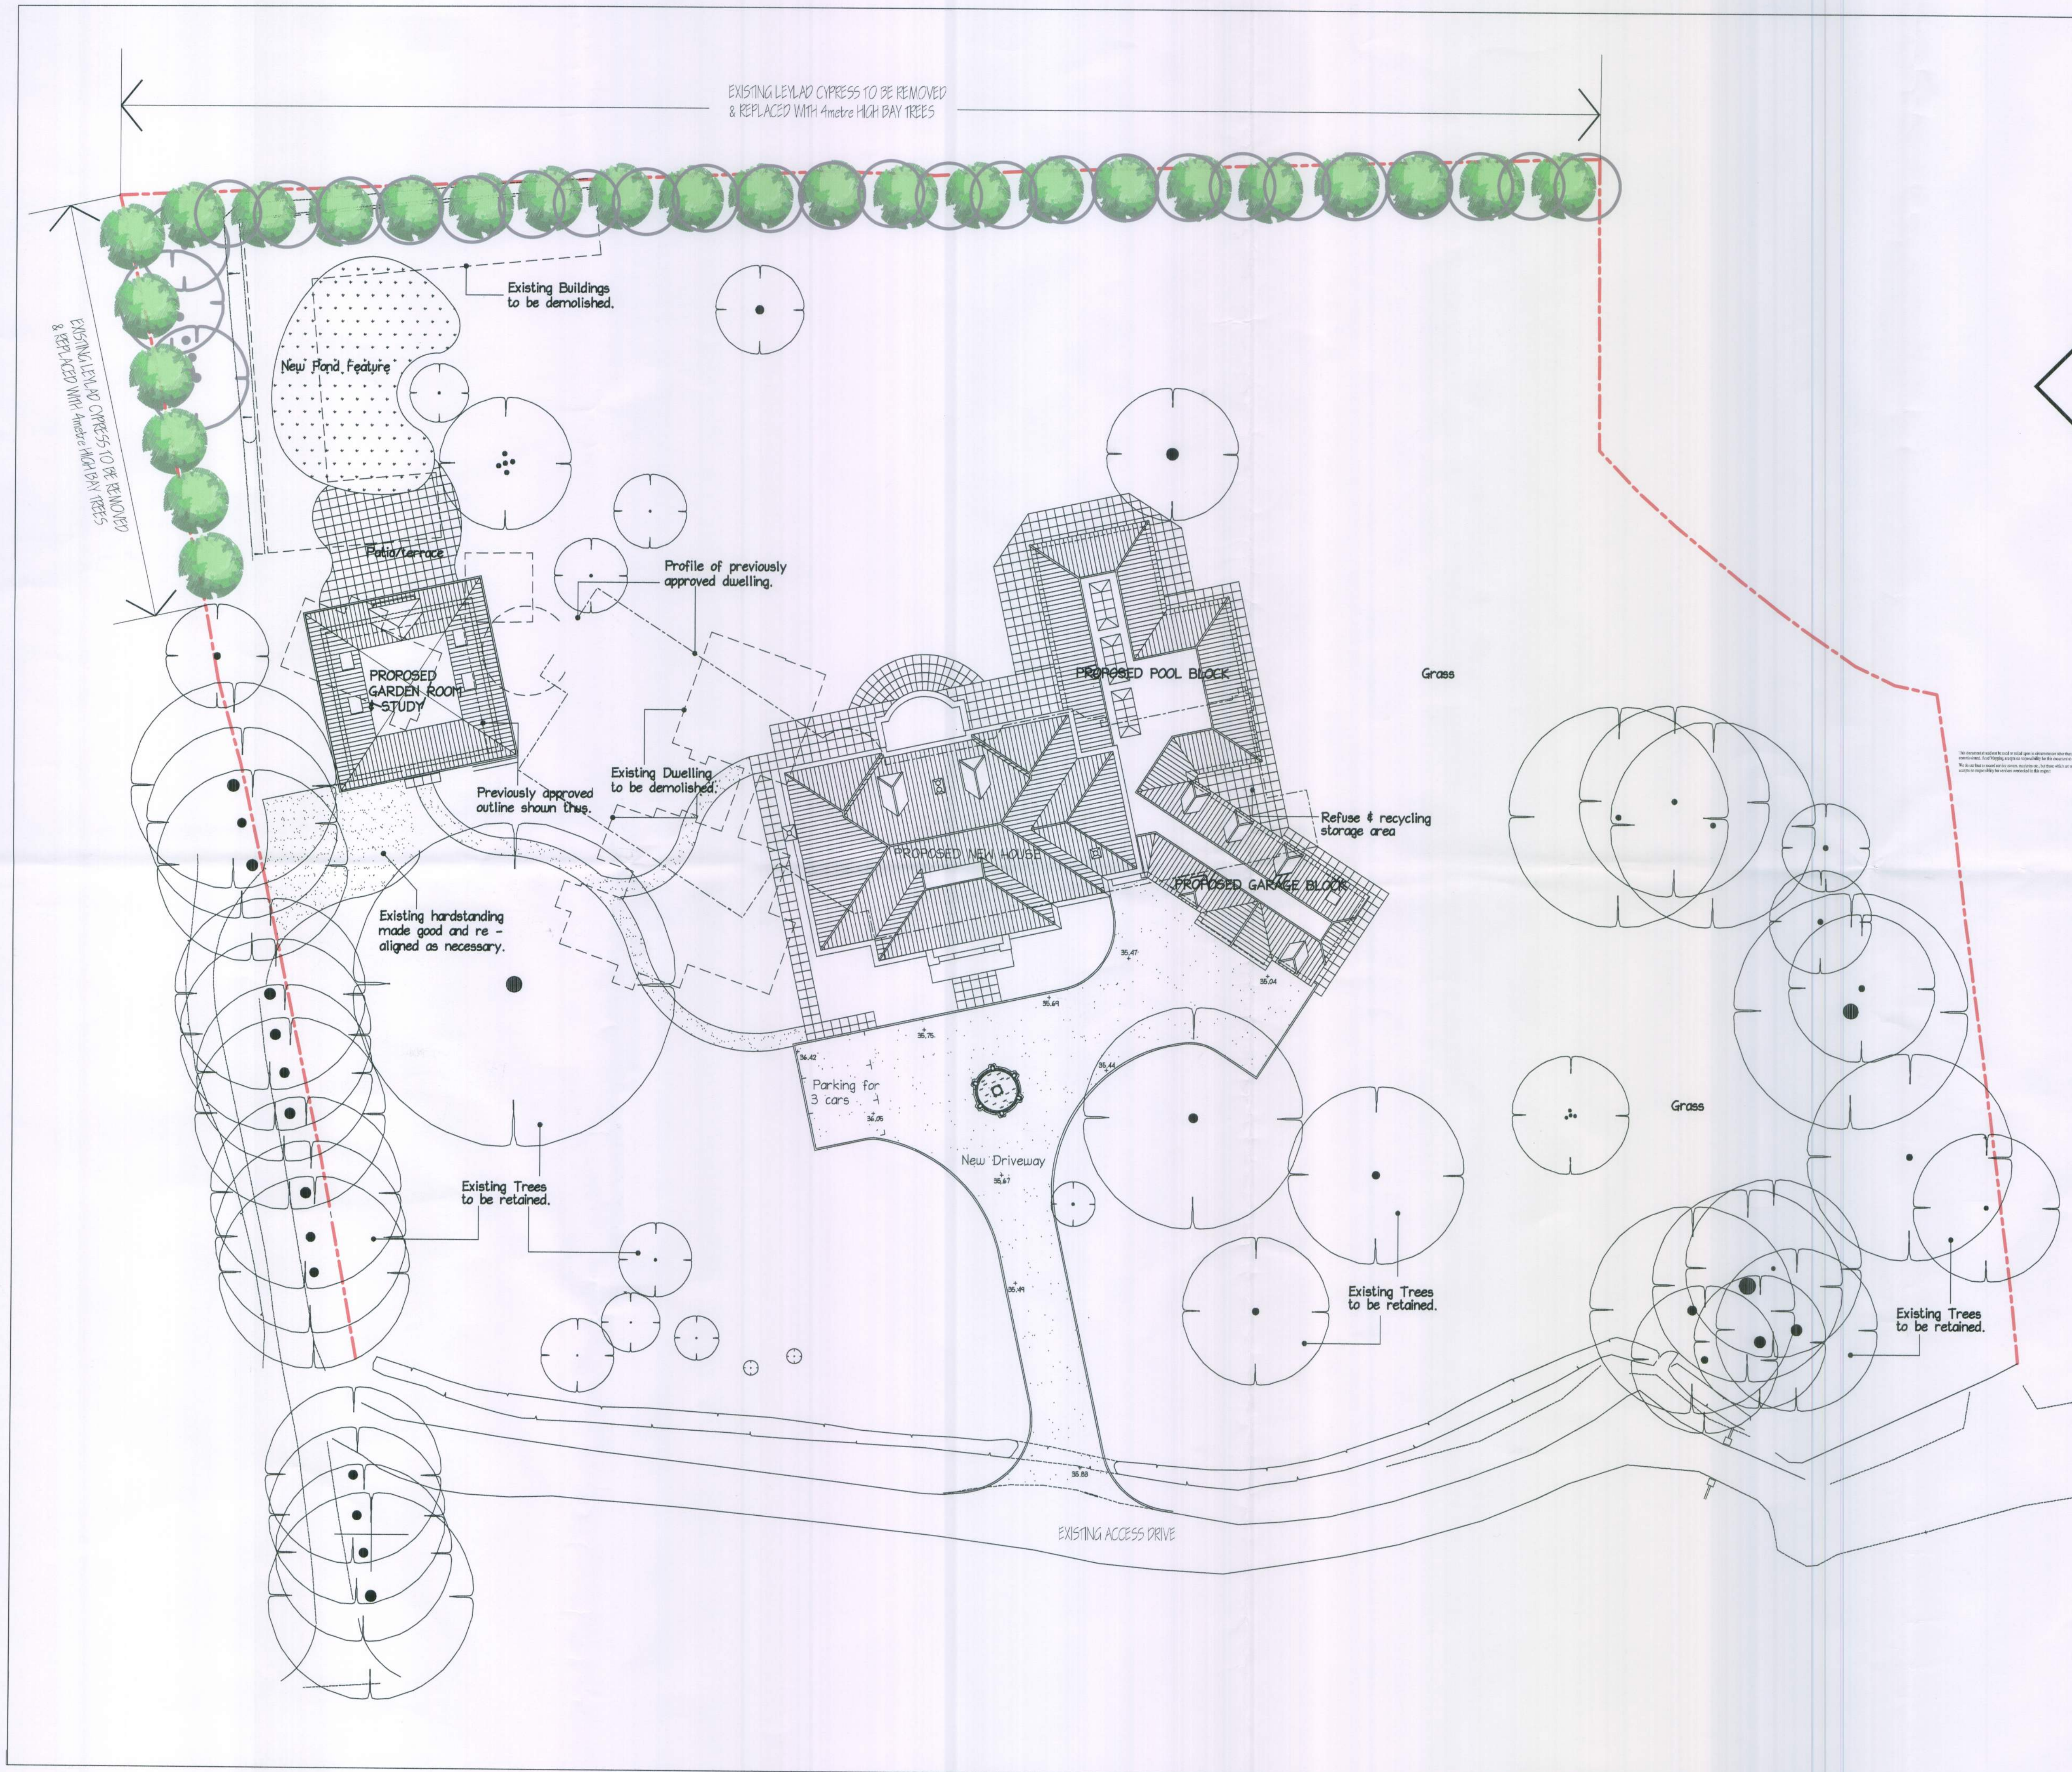

AMENDMENT 'B': JANUARY 2012
ADD: Existing Tree Information Updated - GRM
AMENDMENT 'A': August 2011
ADD: Boundary Tree Planting Information - GRM

Project
"WATERFORD HOUSE" (FORMERLY "MERRIE GARDENS")
CLAPHAM
WORTHING
WEST SUSSEX, BN13 3UY

Drawing
PROPOSED SITE LAYOUT

Architects & Planning Consultants
JMA Associates
Clock Tower House, Lewes Road
Lindfield, West Sussex, RH16 2LH
Telephone 01444 - 484711

Client
MJH

Drawing no.	03/11/SP01	date	04/11	scale	1:200	drawn	GRM
revisions							

©THE CONTRACTOR SHOULD CHECK ALL DIMENSIONS ON SITE.
NO DIMENSIONS TO BE SCALED FROM DRAWINGS.
IT IS THE CONTRACTORS RESPONSIBILITY TO ENSURE COMPLIANCE
WITH BUILDING REGULATIONS.