


FRONT ELEVATION 1:100


SIDE (n/e)

REAR (n/w)

SIDE (s/w)

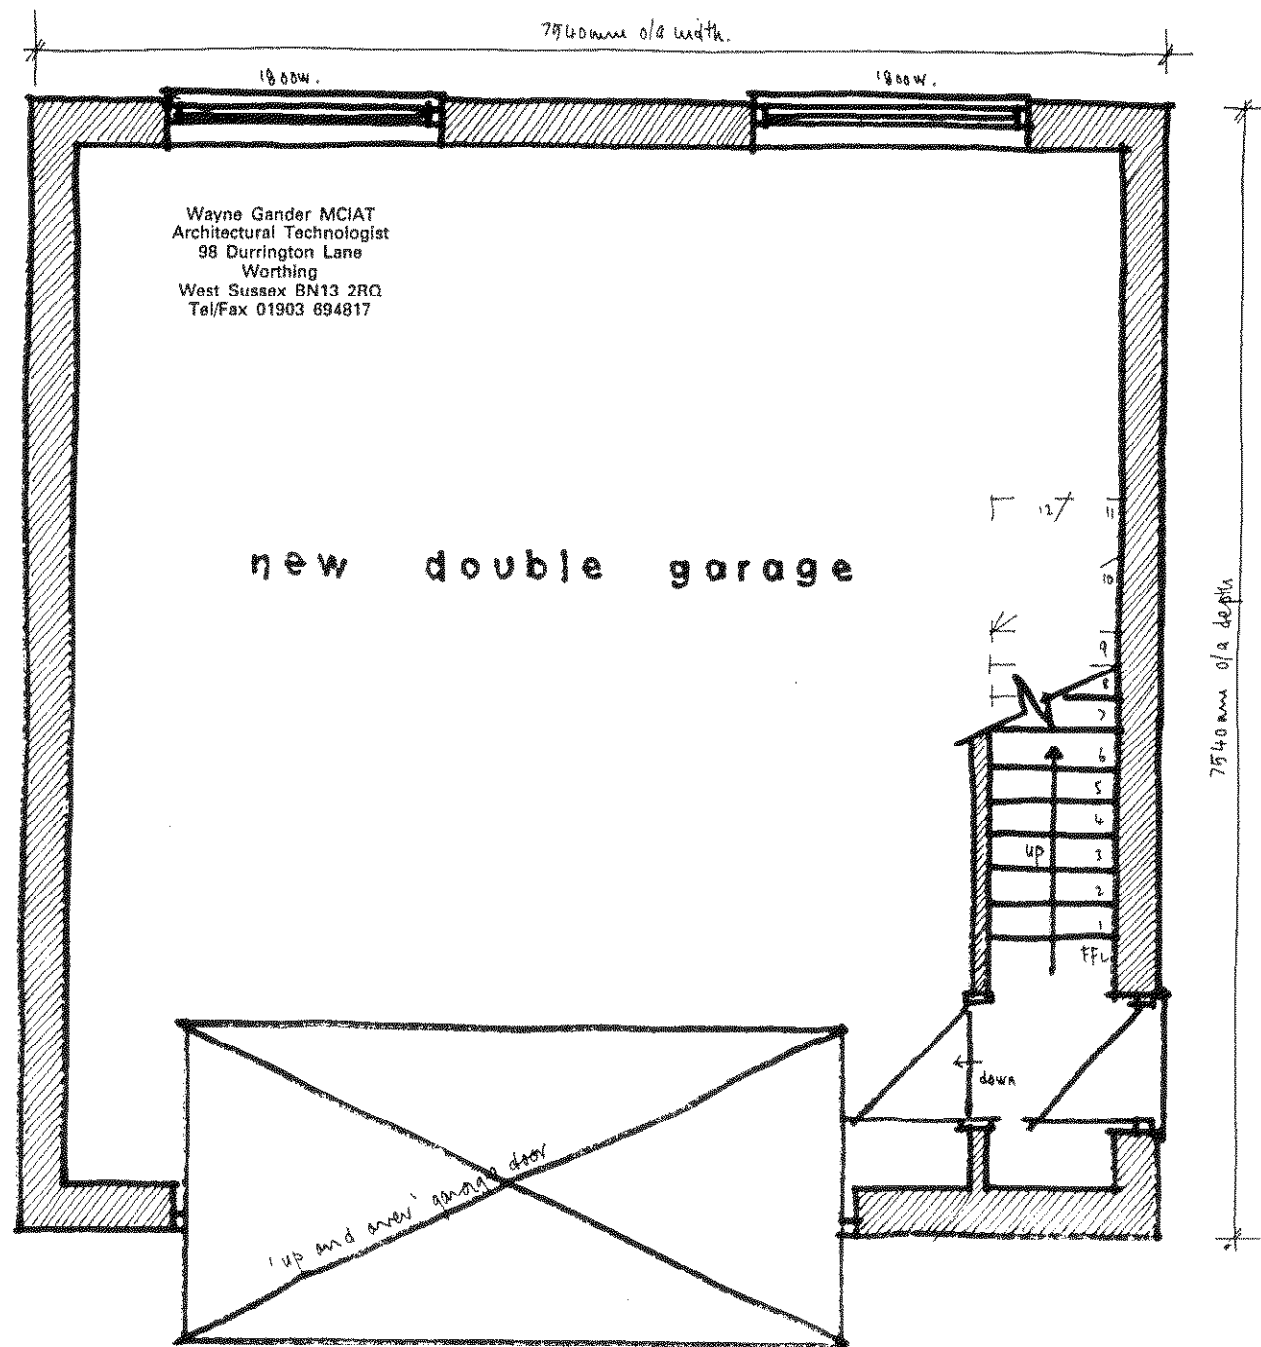

GROUND FLOOR PLAN 1:50

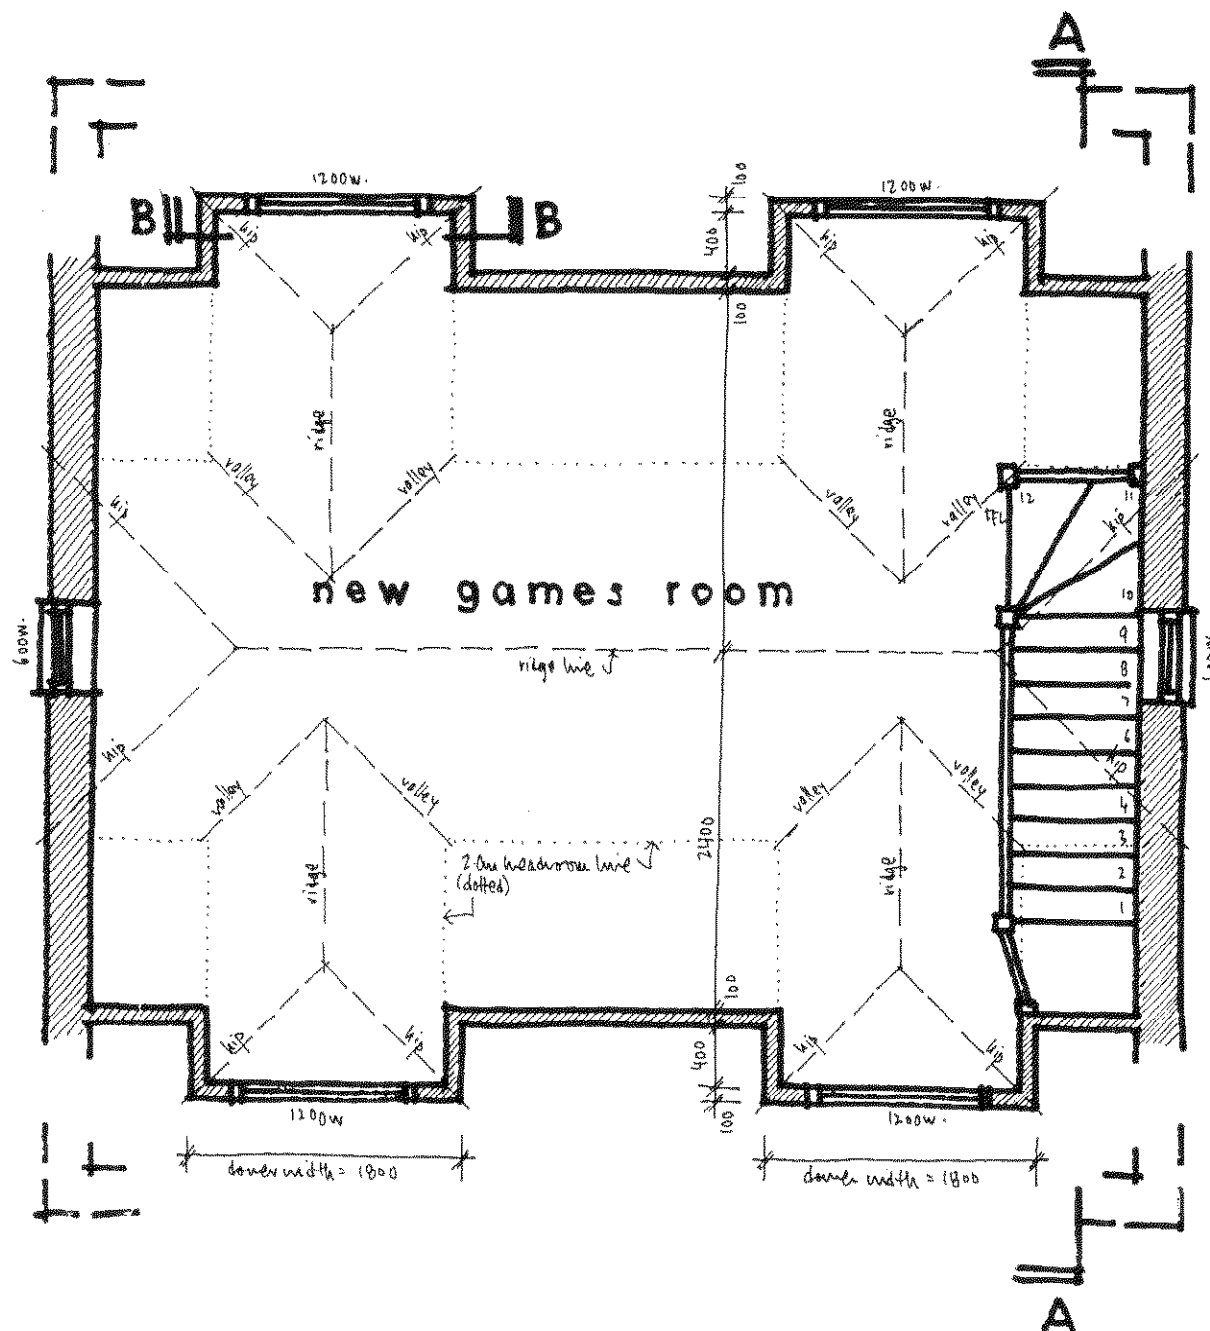

1st FLOOR PLAN